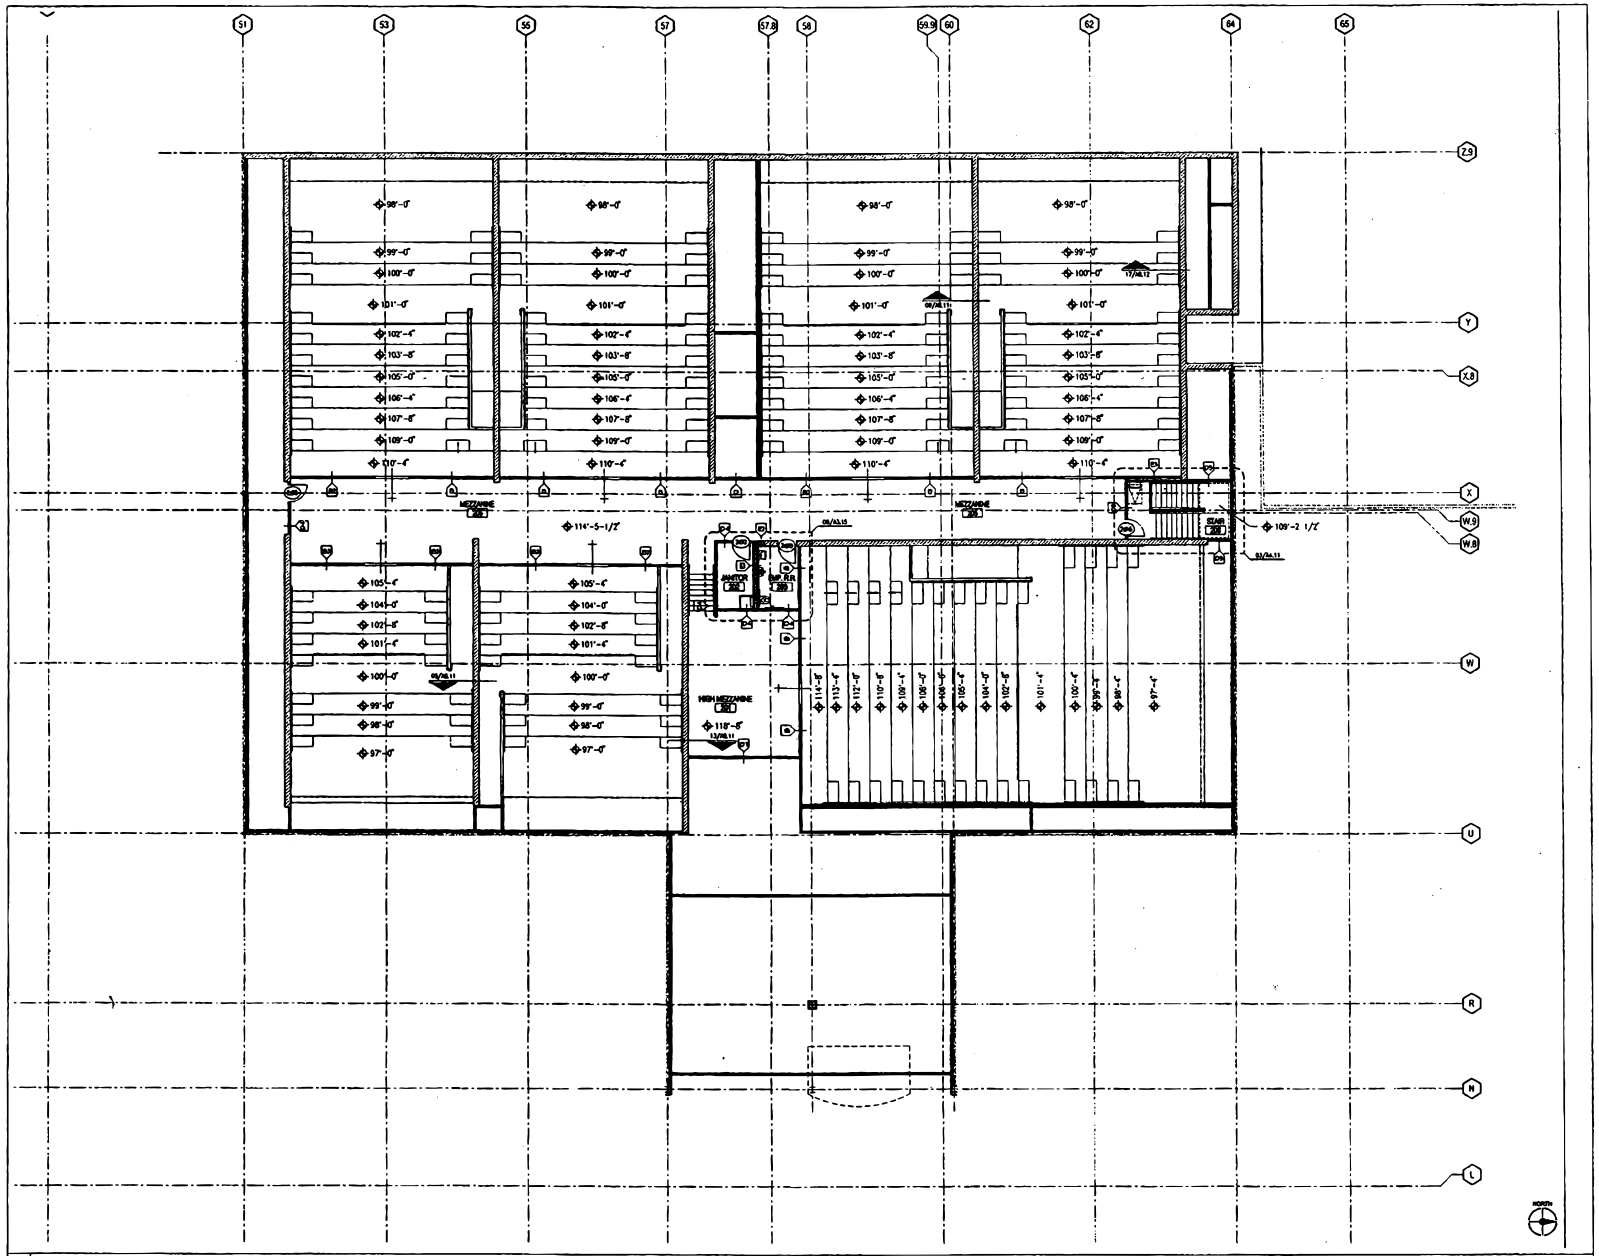

01 MEZZANINE FLOOR PLAN

1/8"=1'-0"

BECK

RICHARD SCOTT WALKER
TX. REG.- 10484

JUL 0 7 2004

#	DATE	SUBMISSION
	07.21.2004	ISSUE FOR PERMIT

CINEMARK USA, INC.

CINEMARK AT EAGLE PASS

EAGLE PASS, TEXAS

FLOOR PLAN

MEZZANINE

03134.01
JOB NO.

A2.21
SHEET