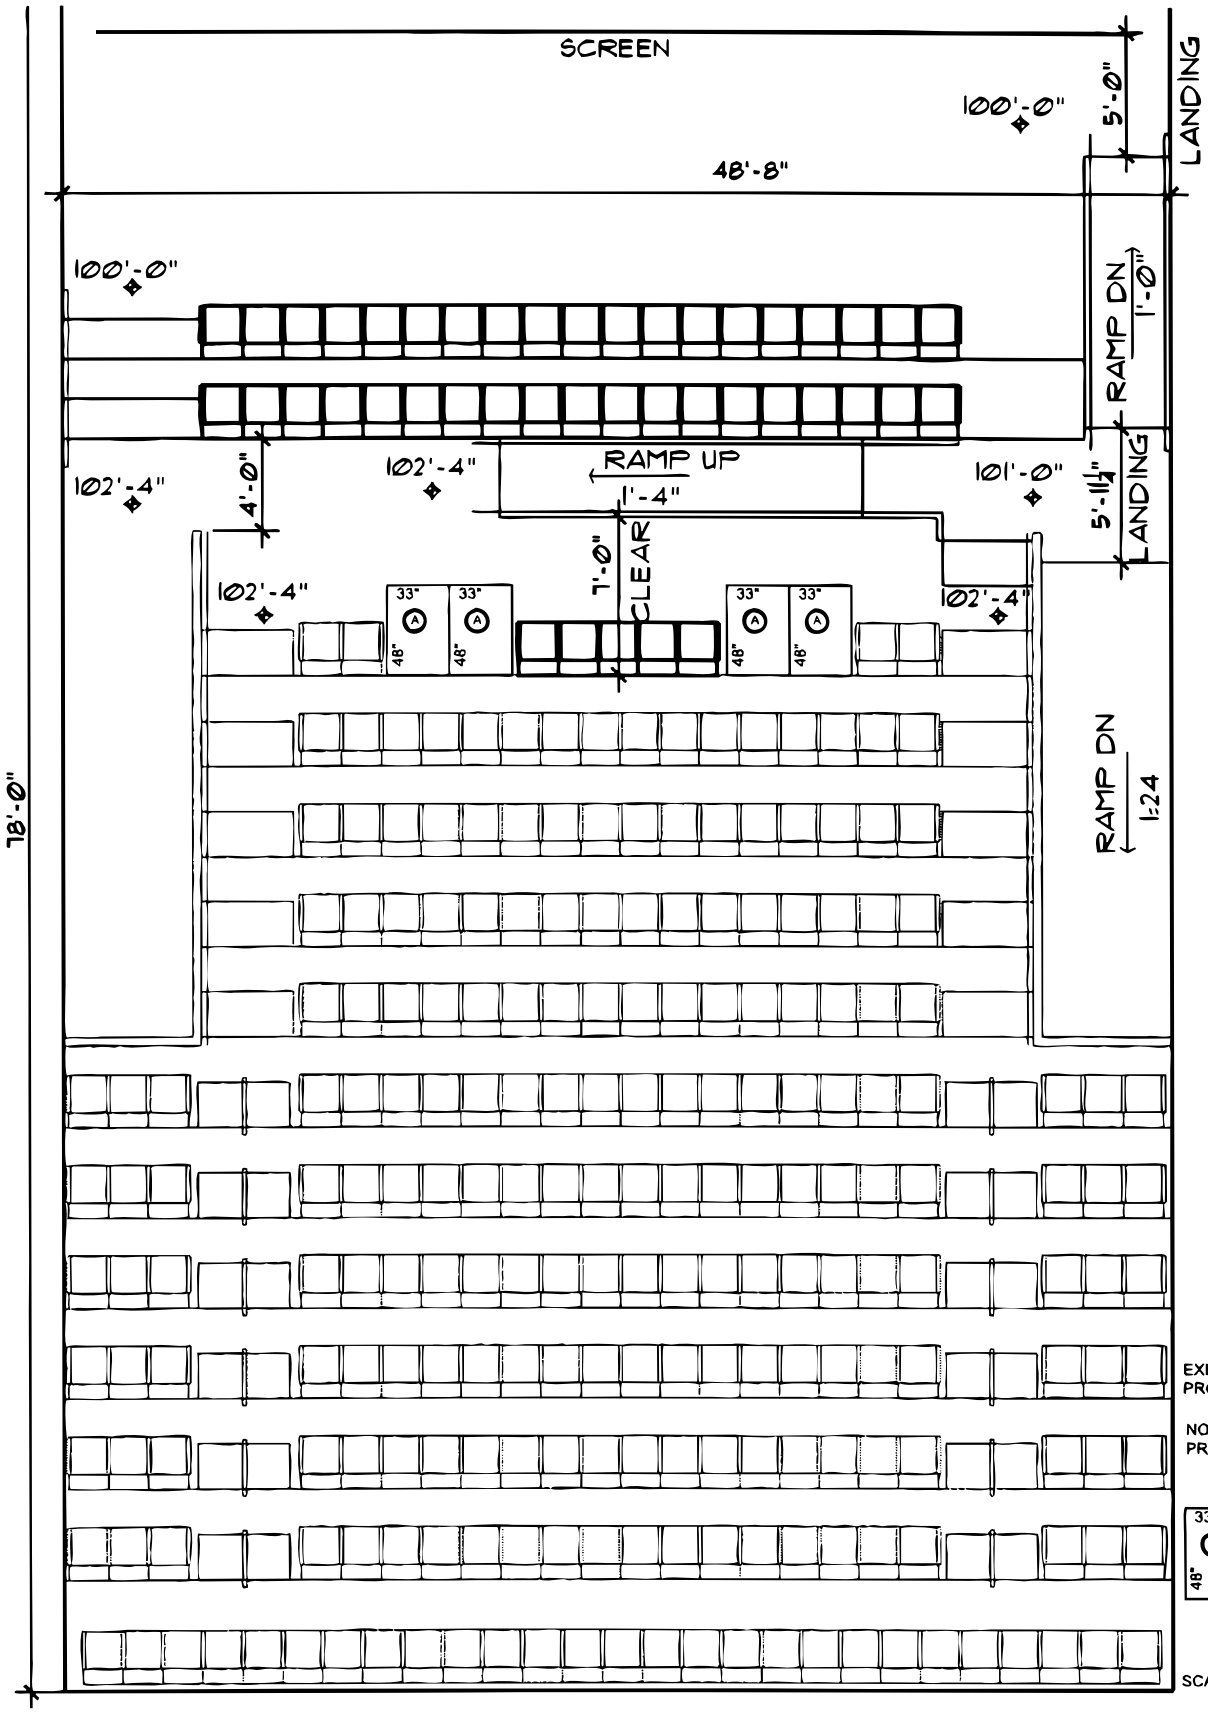

EXISTING SEATING 289
PROPOSED SEATING 274

NOTE: BOLD LINES INDICATE PROPOSED ALTERATIONS

33" A 48" ACCESSIBLE DEDICATED WHEELCHAIR SPACE DESIGNATION

SCALE: 1/8" = 1'-0"

Cinemark U.S.A. Inc.

Accessible Seating Alterations

TINSELTOWN 22-PLEX THEATER
Theater No. 10
Lancaster, California

October 22, 2004