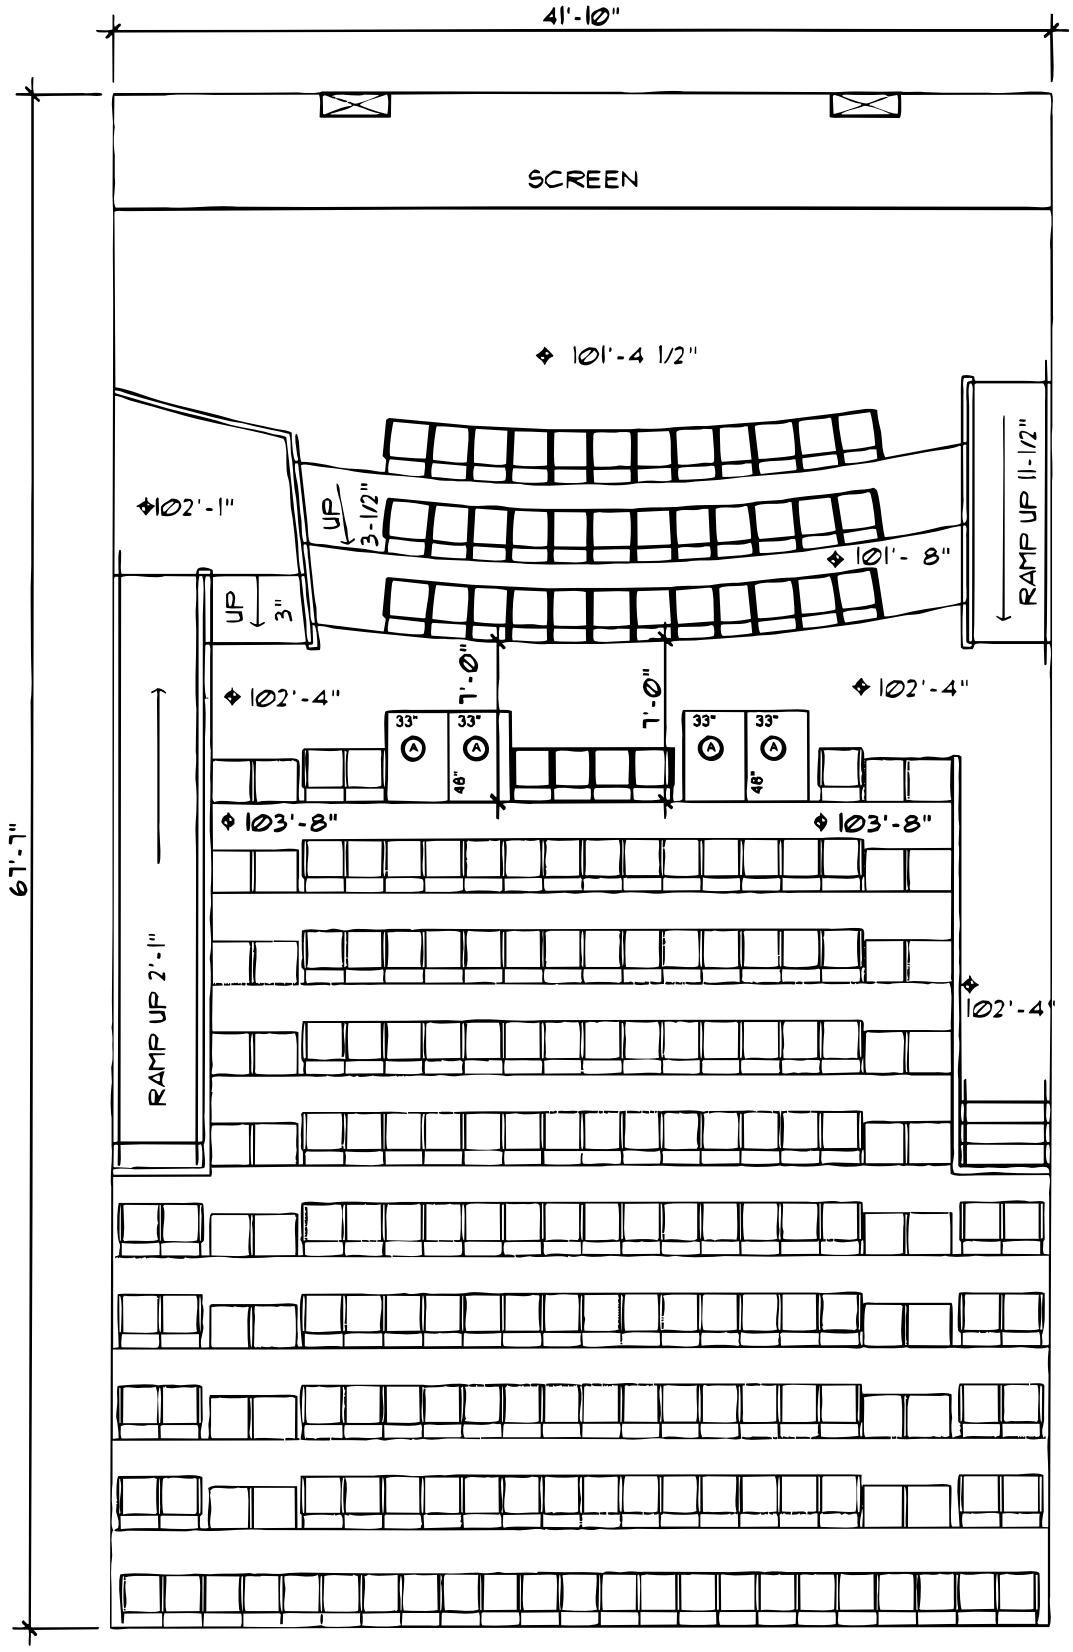

EXISTING SEATING 210
PROPOSED SEATING 198

NOTE: BOLD LINES INDICATE PROPOSED ALTERATIONS

33" A 48" — ACCESSIBLE DEDICATED WHEELCHAIR SPACE DESIGNATION

SCALE: 1/8" = 1'-0"

Cinemark U.S.A., Inc.

Accessible Seating Alterations

November 5, 2004

TINSELTOWN 20
Theater No. 13
245 Louisville
Louisville, Kentucky