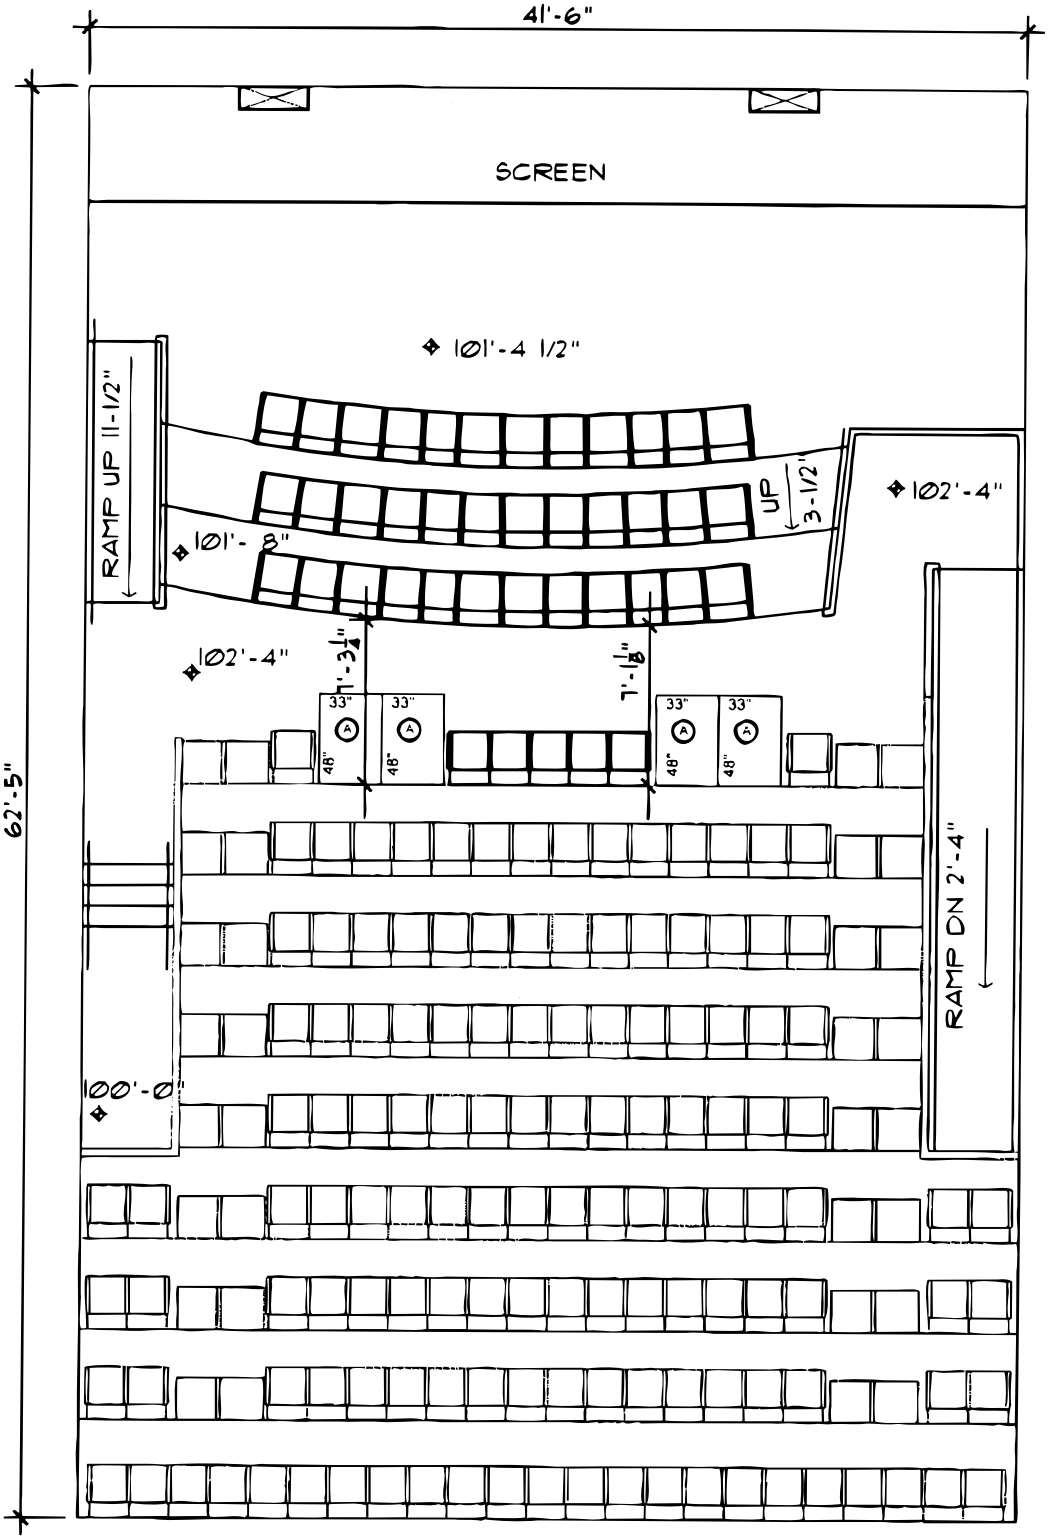

SCALE: 1/8" = 1'-0"

EXISTING SEATING 192
PROPOSED SEATING 180

NOTE: BOLD LINES INDICATE PROPOSED ALTERATIONS

33" A 48" ACCESSIBLE DEDICATED WHEELCHAIR SPACE DESIGNATION

Cinemark U.S.A., Inc.

Accessible Seating Alterations

TINSELTOWN 20
Theater No. 16
245 Louisville
Louisville, Kentucky
October 8, 2004