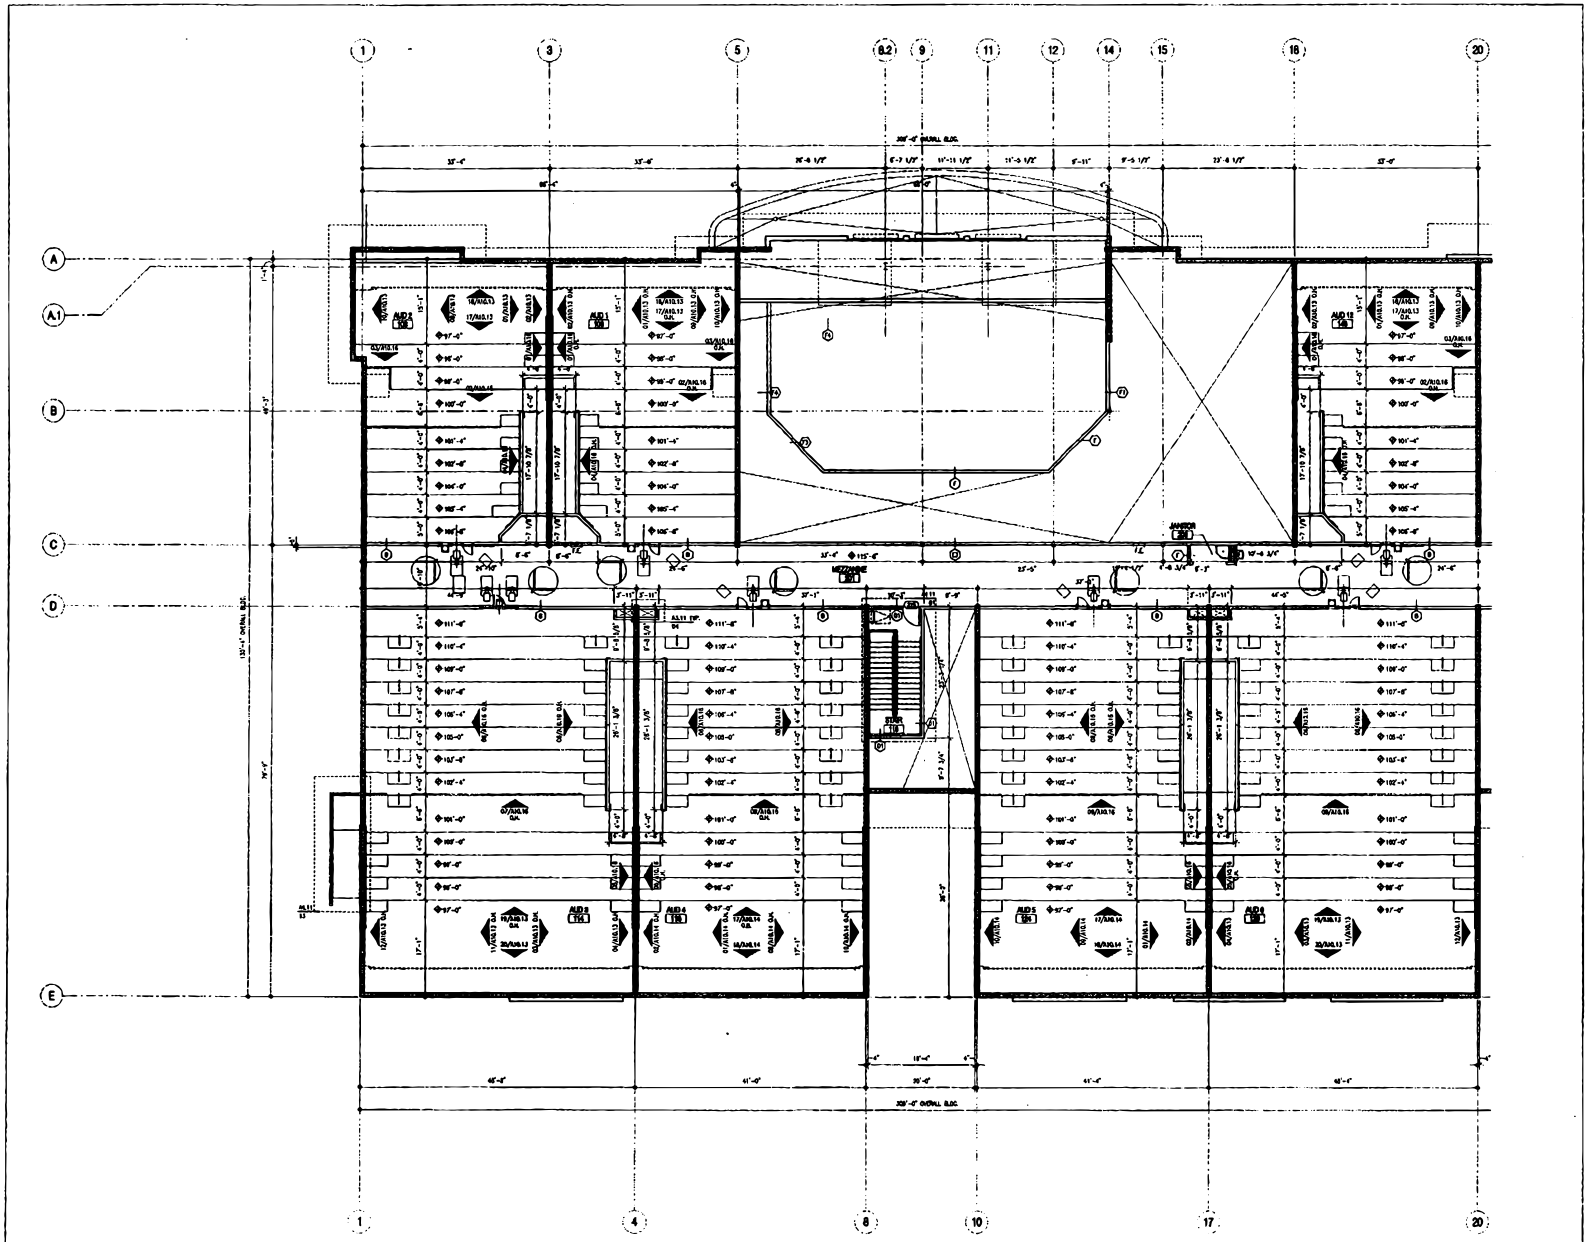

01 FLOOR PLAN - MEZZANINE LEVEL AREA A

1/8"=1'-0"

BECK

RICHARD SCOTT WALKER
TX. STATE REG.# 10484

ARCHITECT SEAL 07.30.2004

#	DATE	SUBMISSION
	04.30.2004	ISSUE FOR PERMIT
	06.08.2004	RESPONSE TO PERMIT COMMENTS
	07.30.2004	ISSUE FOR CONSTRUCTION

CINEMARK USA, INC
CINEMARK 12
ROCKWALL, TX

FLOOR PLAN
MEZZANINE
AREA A

03128.00
JOB NO.

A2.21
SHEET