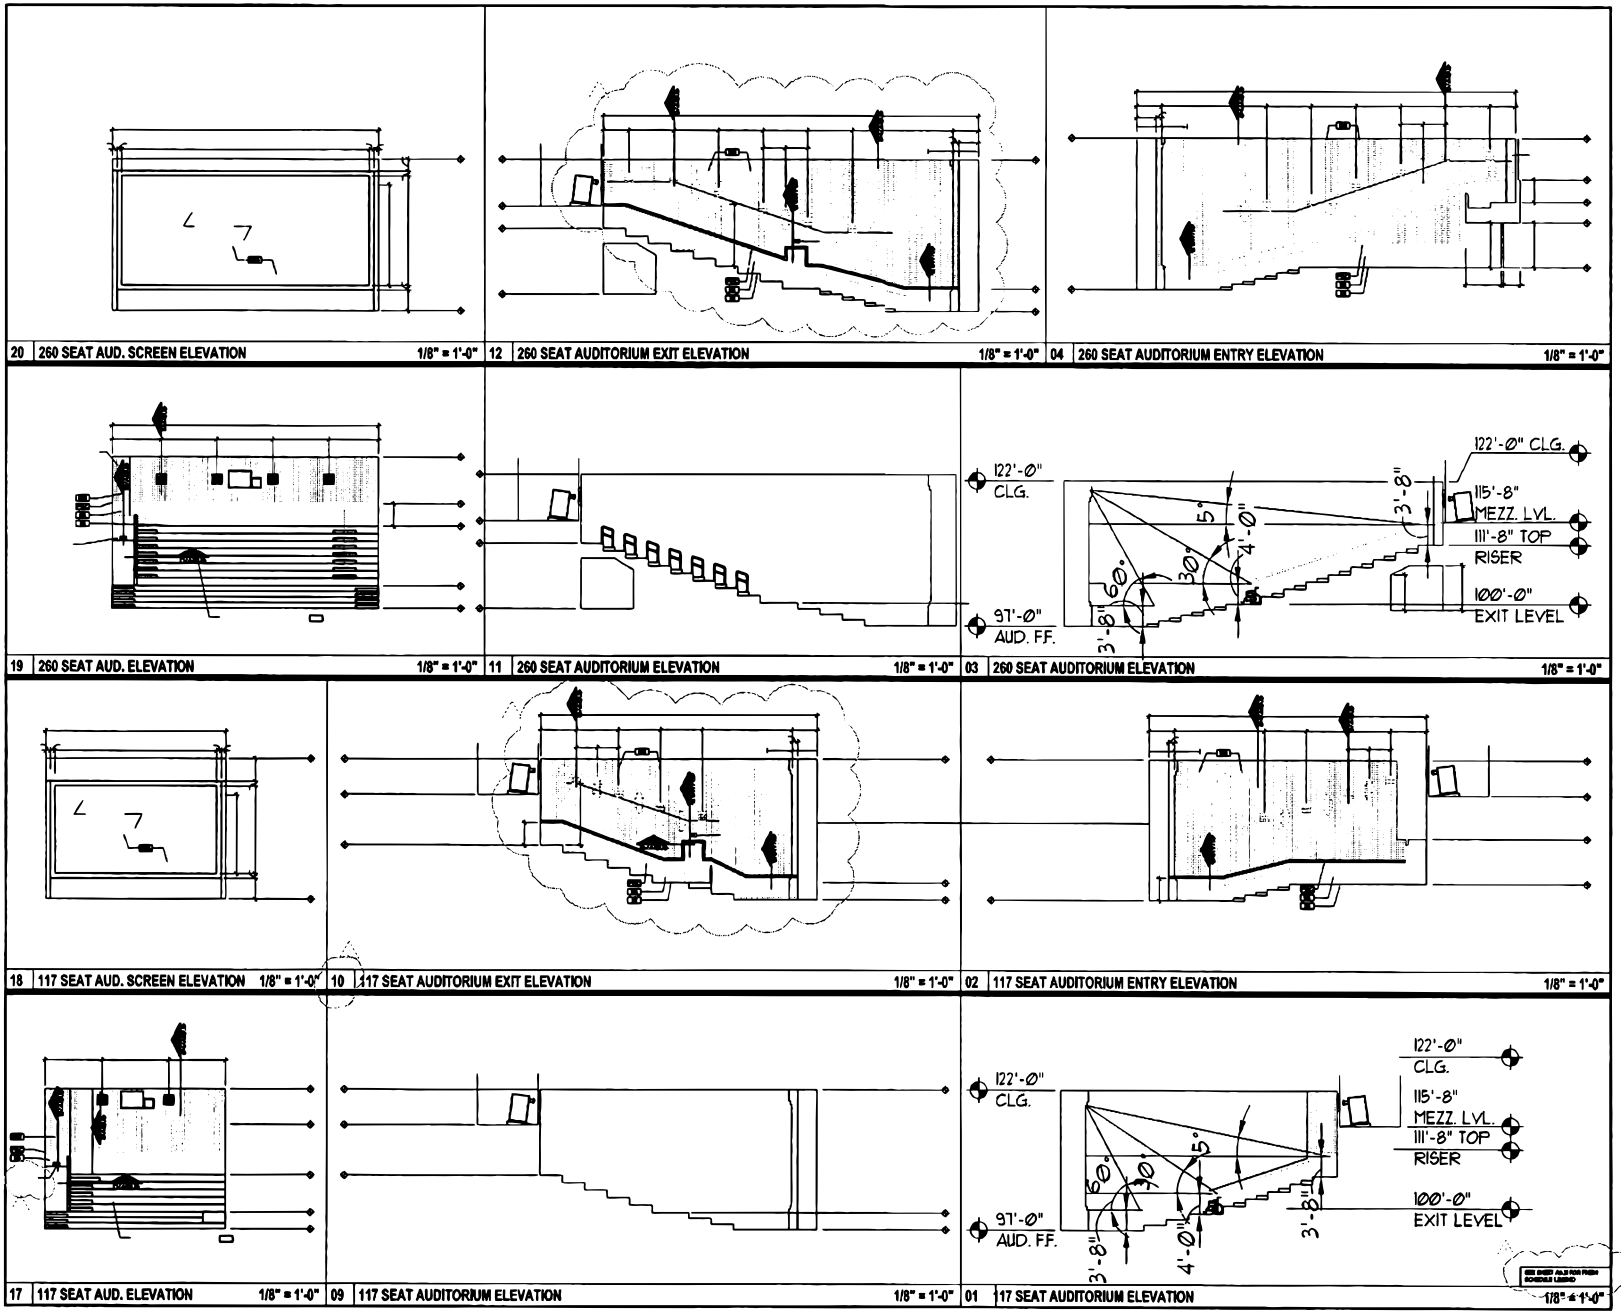

20 260 SEAT AUD. SCREEN ELEVATION 1/8" = 1'-0"
12 260 SEAT AUDITORIUM EXIT ELEVATION 1/8" = 1'-0"
04 260 SEAT AUDITORIUM ENTRY ELEVATION 1/8" = 1'-0"
19 260 SEAT AUD. ELEVATION 1/8" = 1'-0"
11 260 SEAT AUDITORIUM ELEVATION 1/8" = 1'-0"
03 260 SEAT AUDITORIUM ELEVATION 1/8" = 1'-0"
18 117 SEAT AUD. SCREEN ELEVATION 1/8" = 1'-0"
10 117 SEAT AUDITORIUM EXIT ELEVATION 1/8" = 1'-0"
02 117 SEAT AUDITORIUM ENTRY ELEVATION 1/8" = 1'-0"
17 117 SEAT AUD. ELEVATION 1/8" = 1'-0"
09 117 SEAT AUDITORIUM ELEVATION 1/8" = 1'-0"
01 117 SEAT AUDITORIUM ELEVATION 1/8" = 1'-0"

WAKEFIELD BEASLEY & ASSOCIATES
ARCHITECTS INTERIORS
5155 Peachtree Parkway
Building 300, Suite 3220
Norcross, Georgia 30092
770 209 5393 TELEPHONE
770 209 7050 FAX

TEXARKANA PAVILION

TEXARKANA, TEXAS

CINEMARK

DEVELOPED BY:
MERCHANTS RESOURCE REALTY, INC.

Print Record
24 OCT. 2003 FIGURE 207

Revisions
1 04 MARCH 2004 BULLETIN

Date Job No.

Sheet Title
INTERIOR ELEVATIONS - AUDITORIUM

Sheet No.
A10.13a