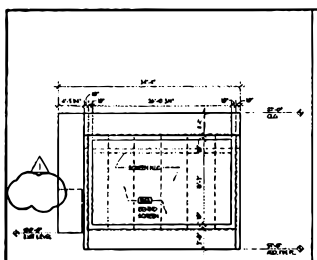

20 | 121 SEAT AUD. SCREEN ELEVATION · 1/8" = 1'-0"

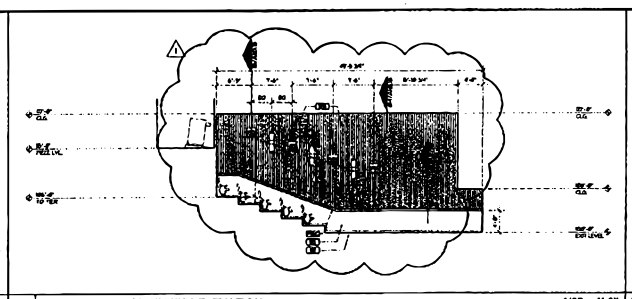

12 | 121 SEAT AUDITORIUM EXIT ELEVATION 1/8" = 1'-0"

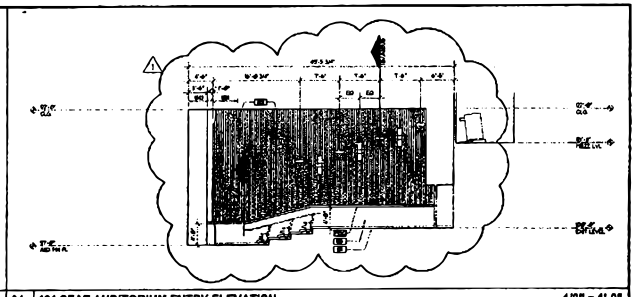

04 | 121 SEAT AUDITORIUM ENTRY ELEVATION 1/8" = 1'-0"

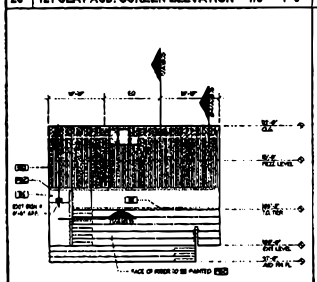

19 | 121 SEAT AUD. ELEVATION 1/8" = 1'-0"

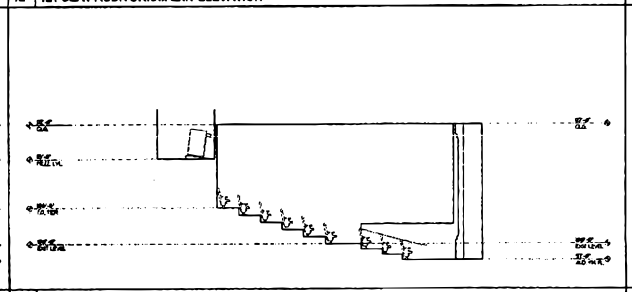

11 | 121 SEAT AUDITORIUM ELEVATION 1/8" = 1'-0"

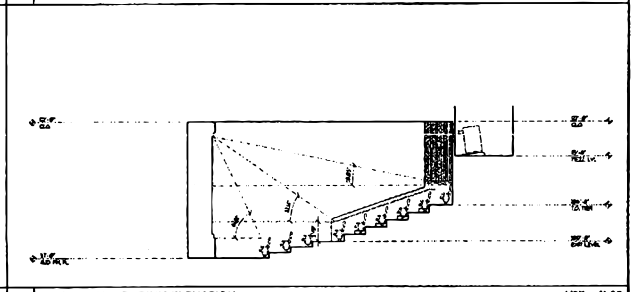

03 | 121 SEAT AUDITORIUM ELEVATION 1/8" = 1'-0"

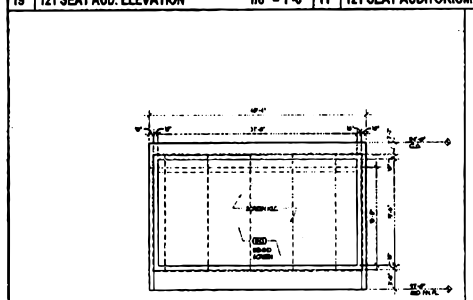

18 | 205 SEAT AUD. SCREEN ELEVATION 1/8" = 1'-0"

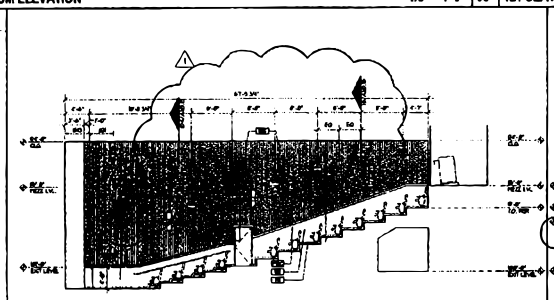

10 | 205 SEAT AUDITORIUM EXIT ELEVATION 1/8" = 1'-0"

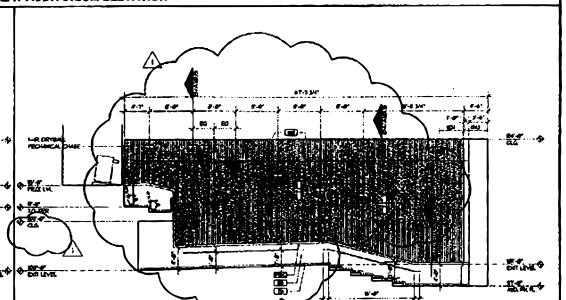

02 | 205 SEAT AUDITORIUM ENTRY ELEVATION 1/8" = 1'-0"

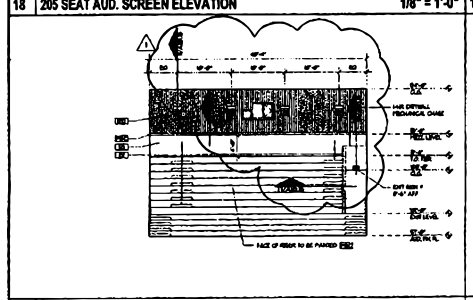

17 | 205 SEAT AUD. ELEVATION 1/8" = 1'-0"

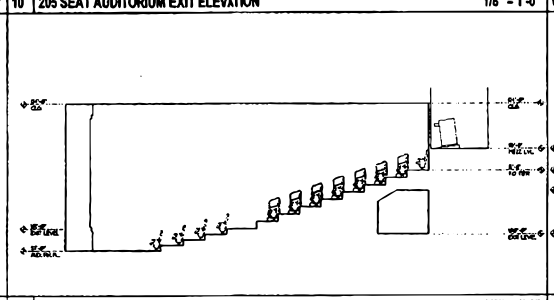

09 | 205 SEAT AUDITORIUM ELEVATION 1/8" = 1'-0"

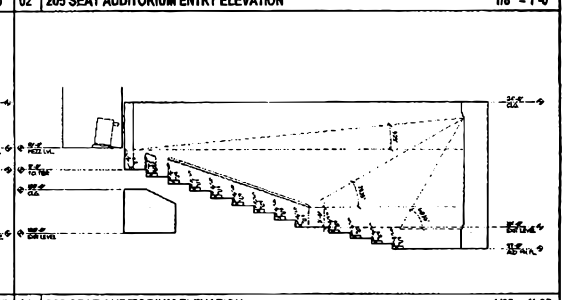

01 | 205 SEAT AUDITORIUM ELEVATION 1/8" = 1'-0"

WAKEFIELD BEASLEY & ASSOCIATES

ARCHITECTS INTERIORS

[illegible]

TEXARKANA PAVILION

TEXARKANA, TEXAS

CINEMARK

DEVELOPED BY:
MERCHANTS RESOURCE REALTY, INC.

[illegible]

Print Record

[illegible]

Revisions

[illegible]

Date [illegible]

Sheet Title
INTERIOR ELEVATIONS - AUDITORIUM

Sheet No.
A10.14