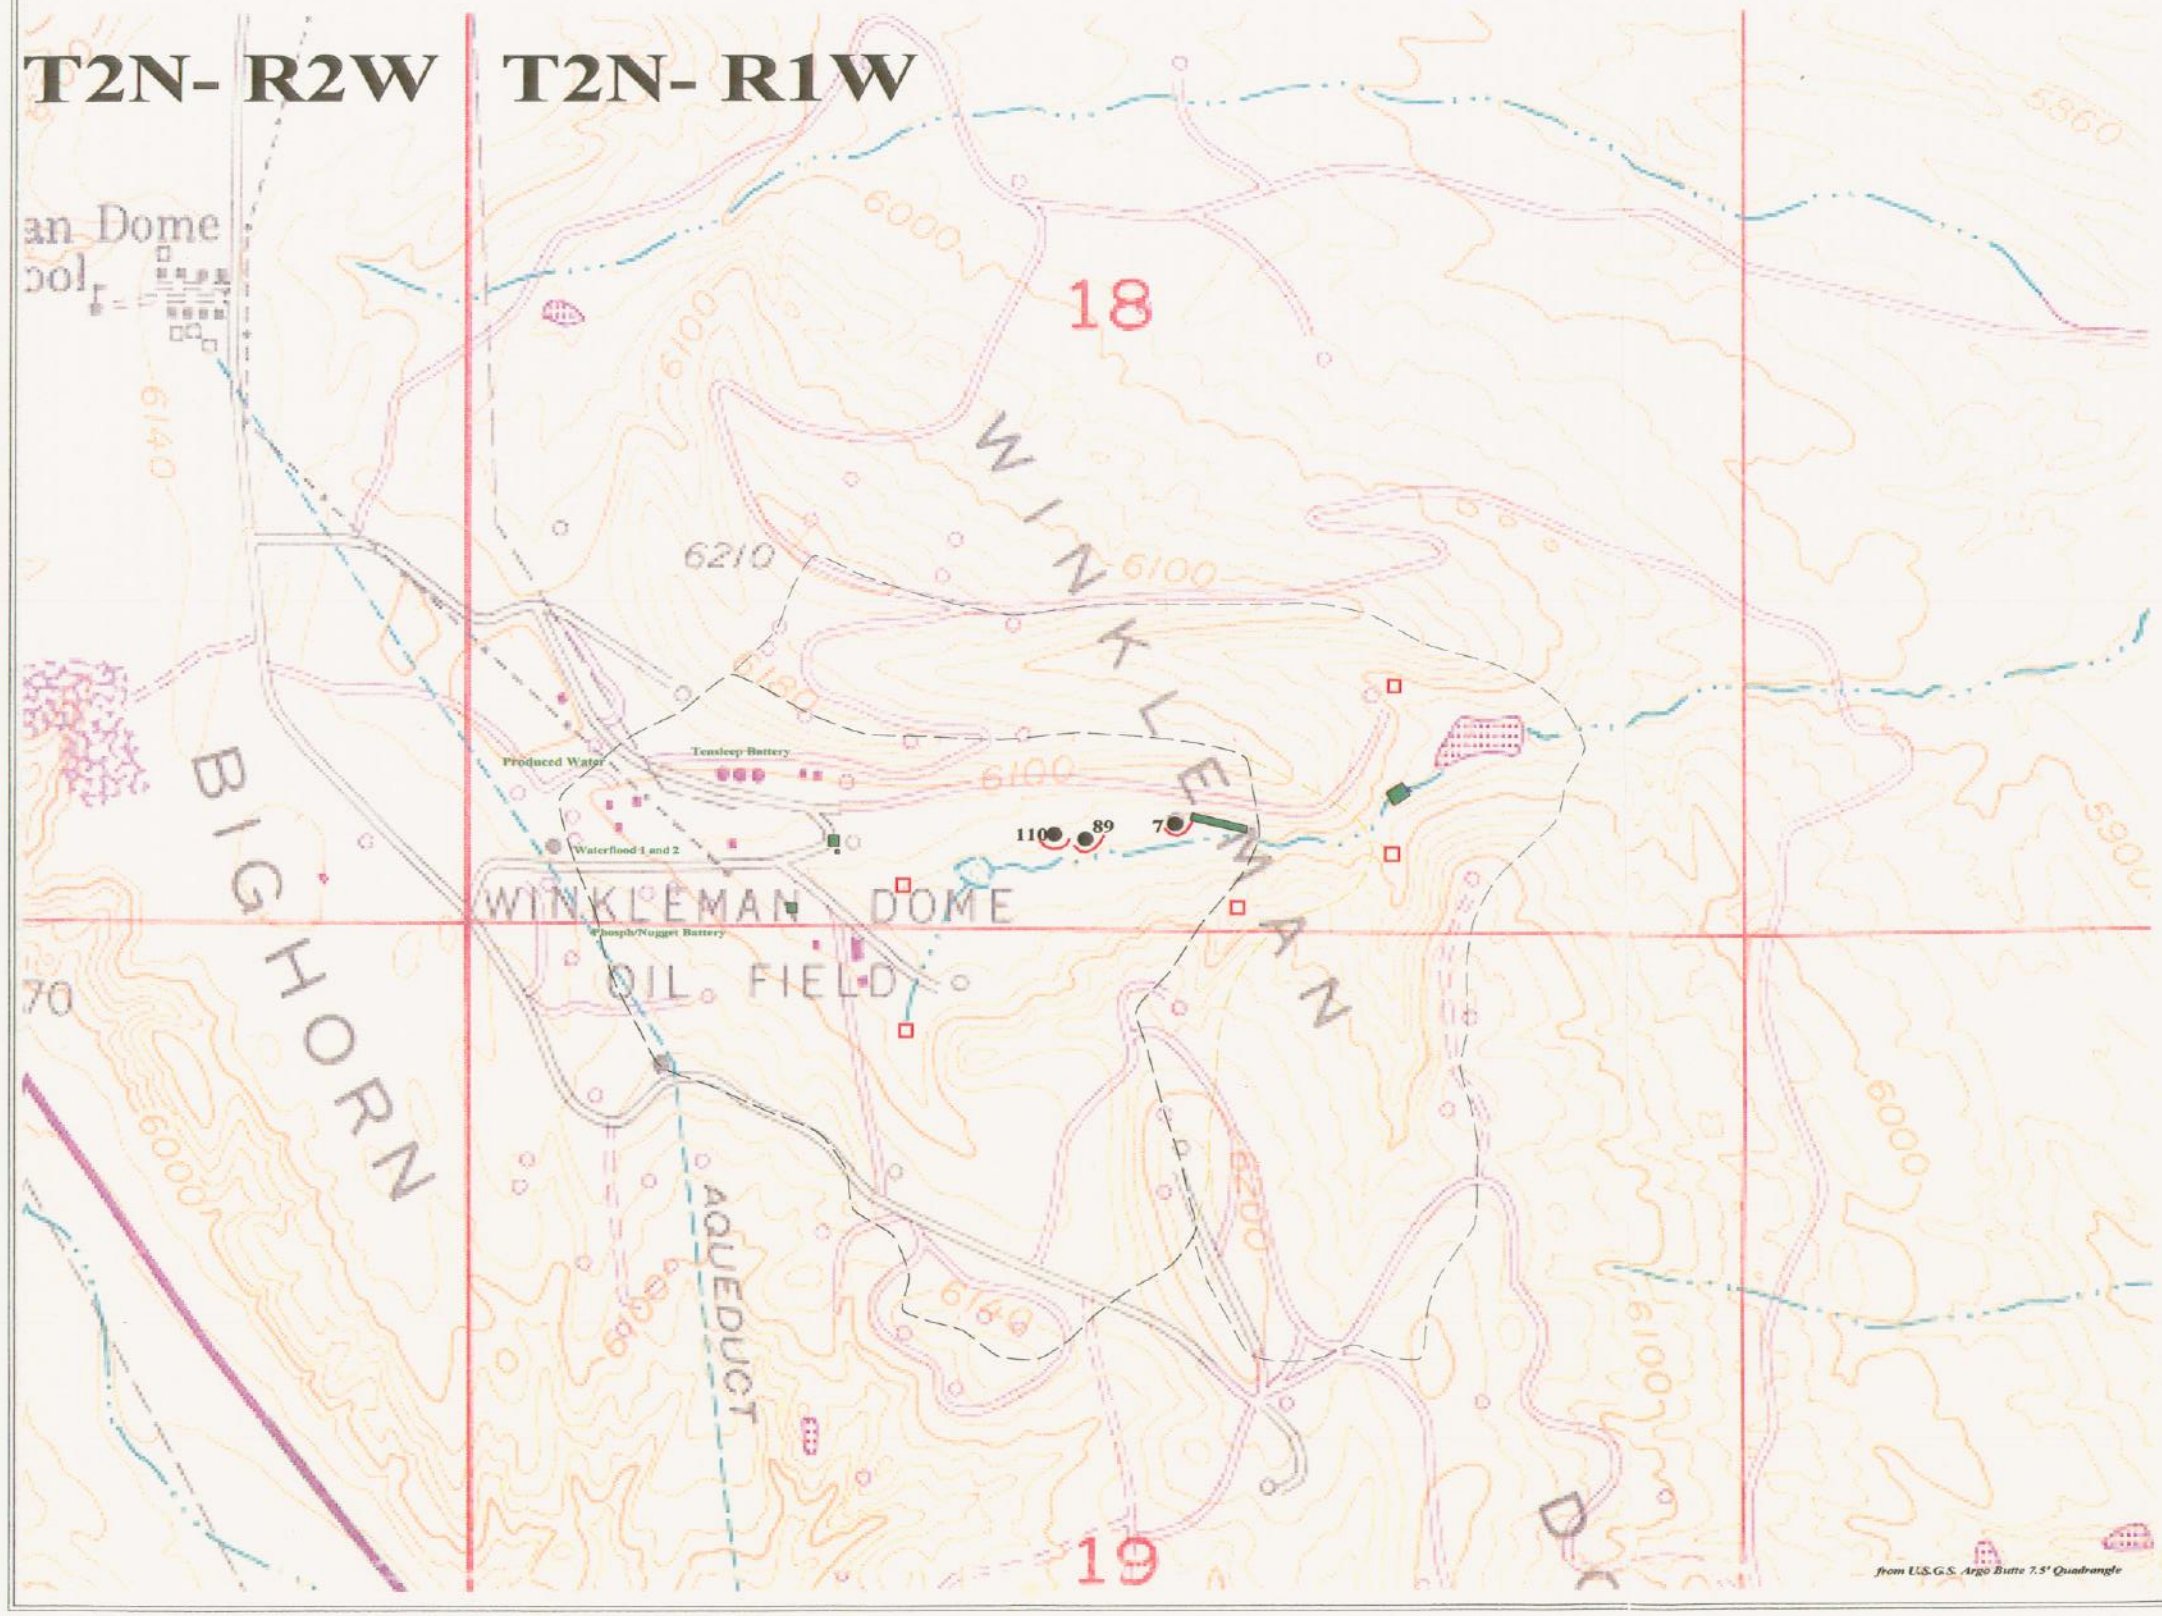

LEGEND

- Safety Pit Installed in 2002
- Berm Installed in 2002
- 89 Well and Well Number
- Skim Pits

Watershed Compartments

- Upper
- Middle
- Lower

Scale 1:9600.

100. 0. 100.200.300.400.500. feet

0.1 0. 0.1 0.2 0.3 0.4 0.5 miles

N

APPENDIX 6

Winkleman Dome Field
Clean Water Act Compliance
Safety Pits and Related Berms

FIGURE 1		May 26, 2004
Domenick	Scale 1:9600.	Sfypits.gpf