Appendix F

Part 3

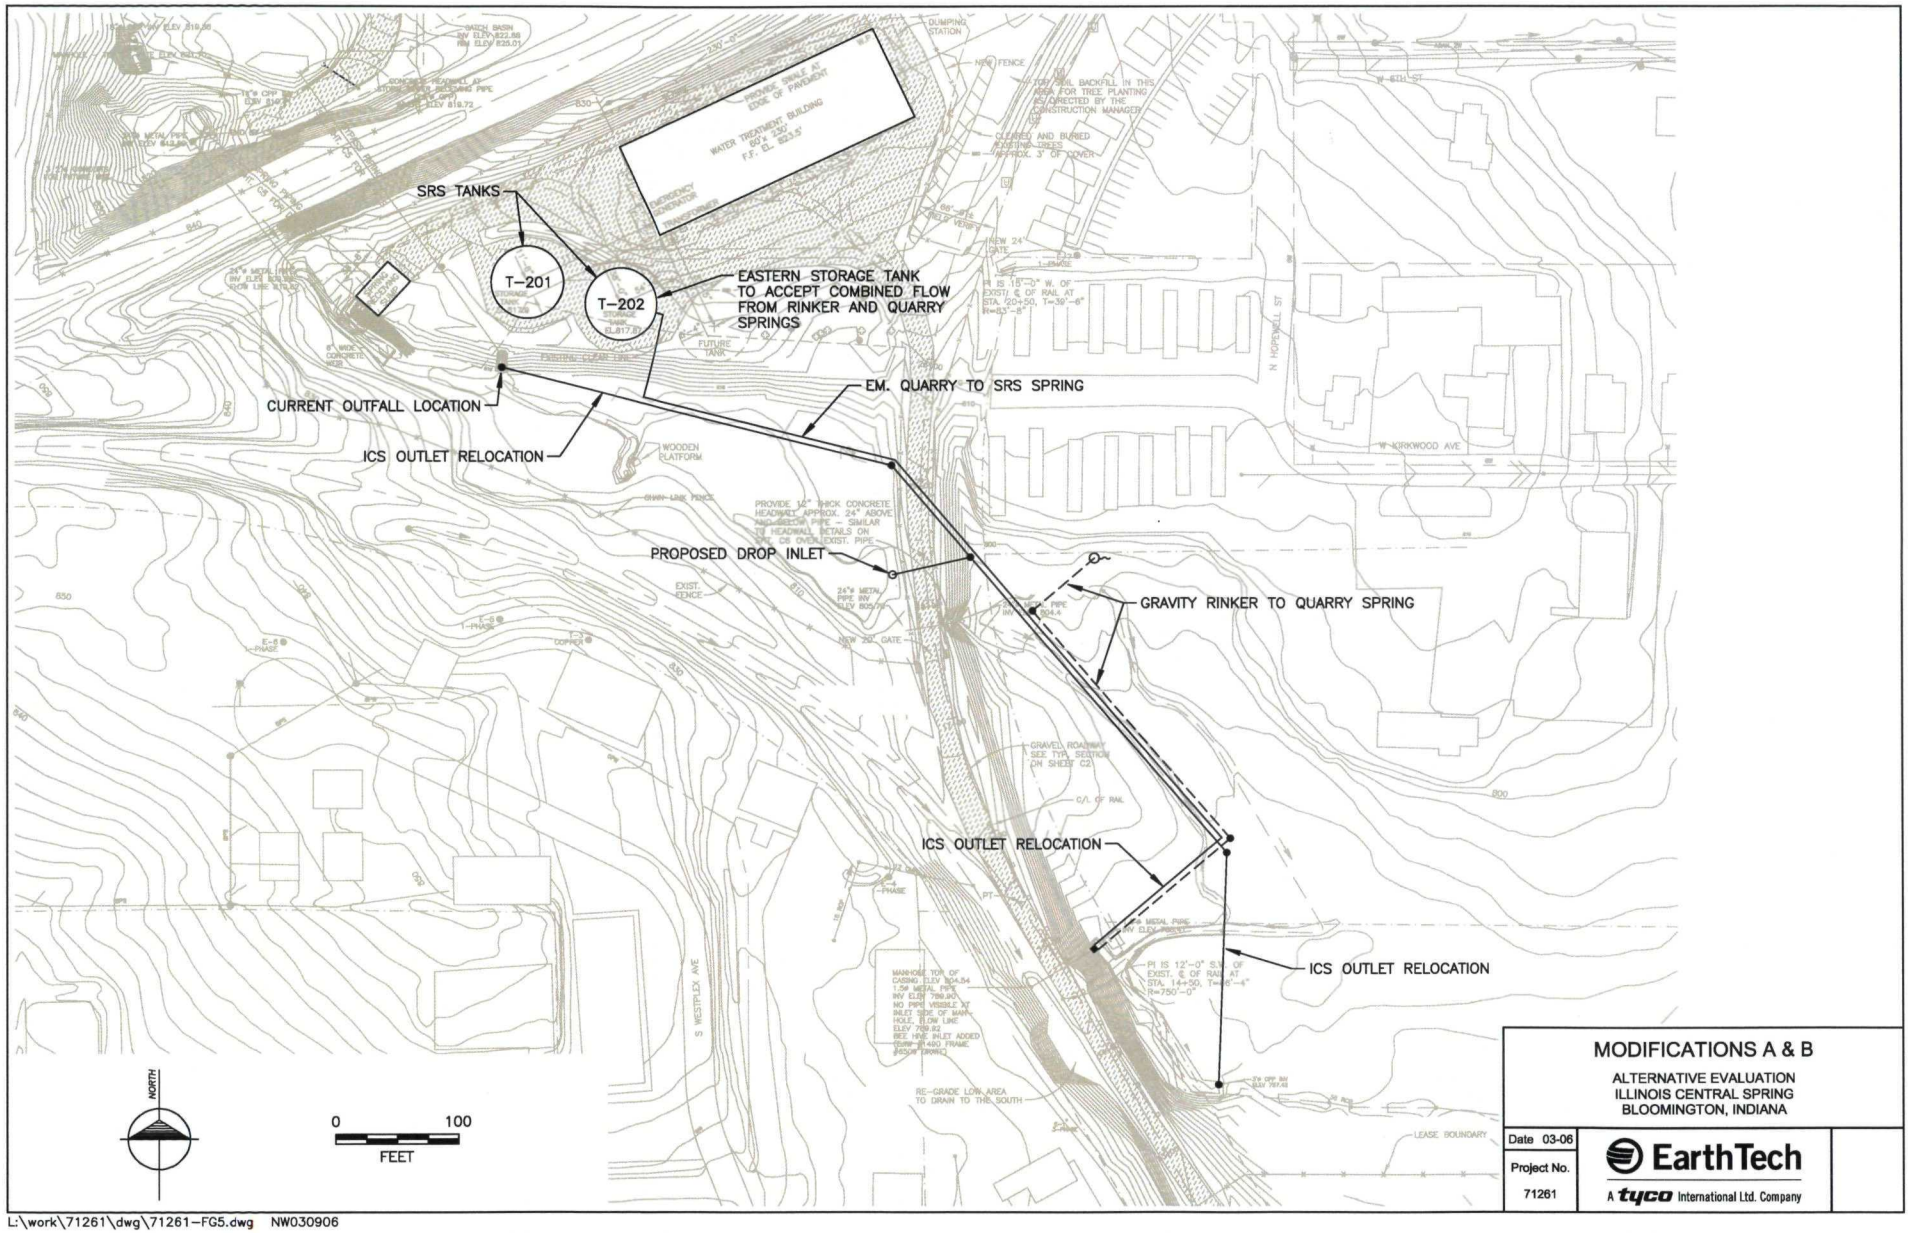

L:\work\71261\dwg\71261-FG5.dwg NW030906

Figure 11. Conceptual approach for the collection system and proposed location of the new effluent line

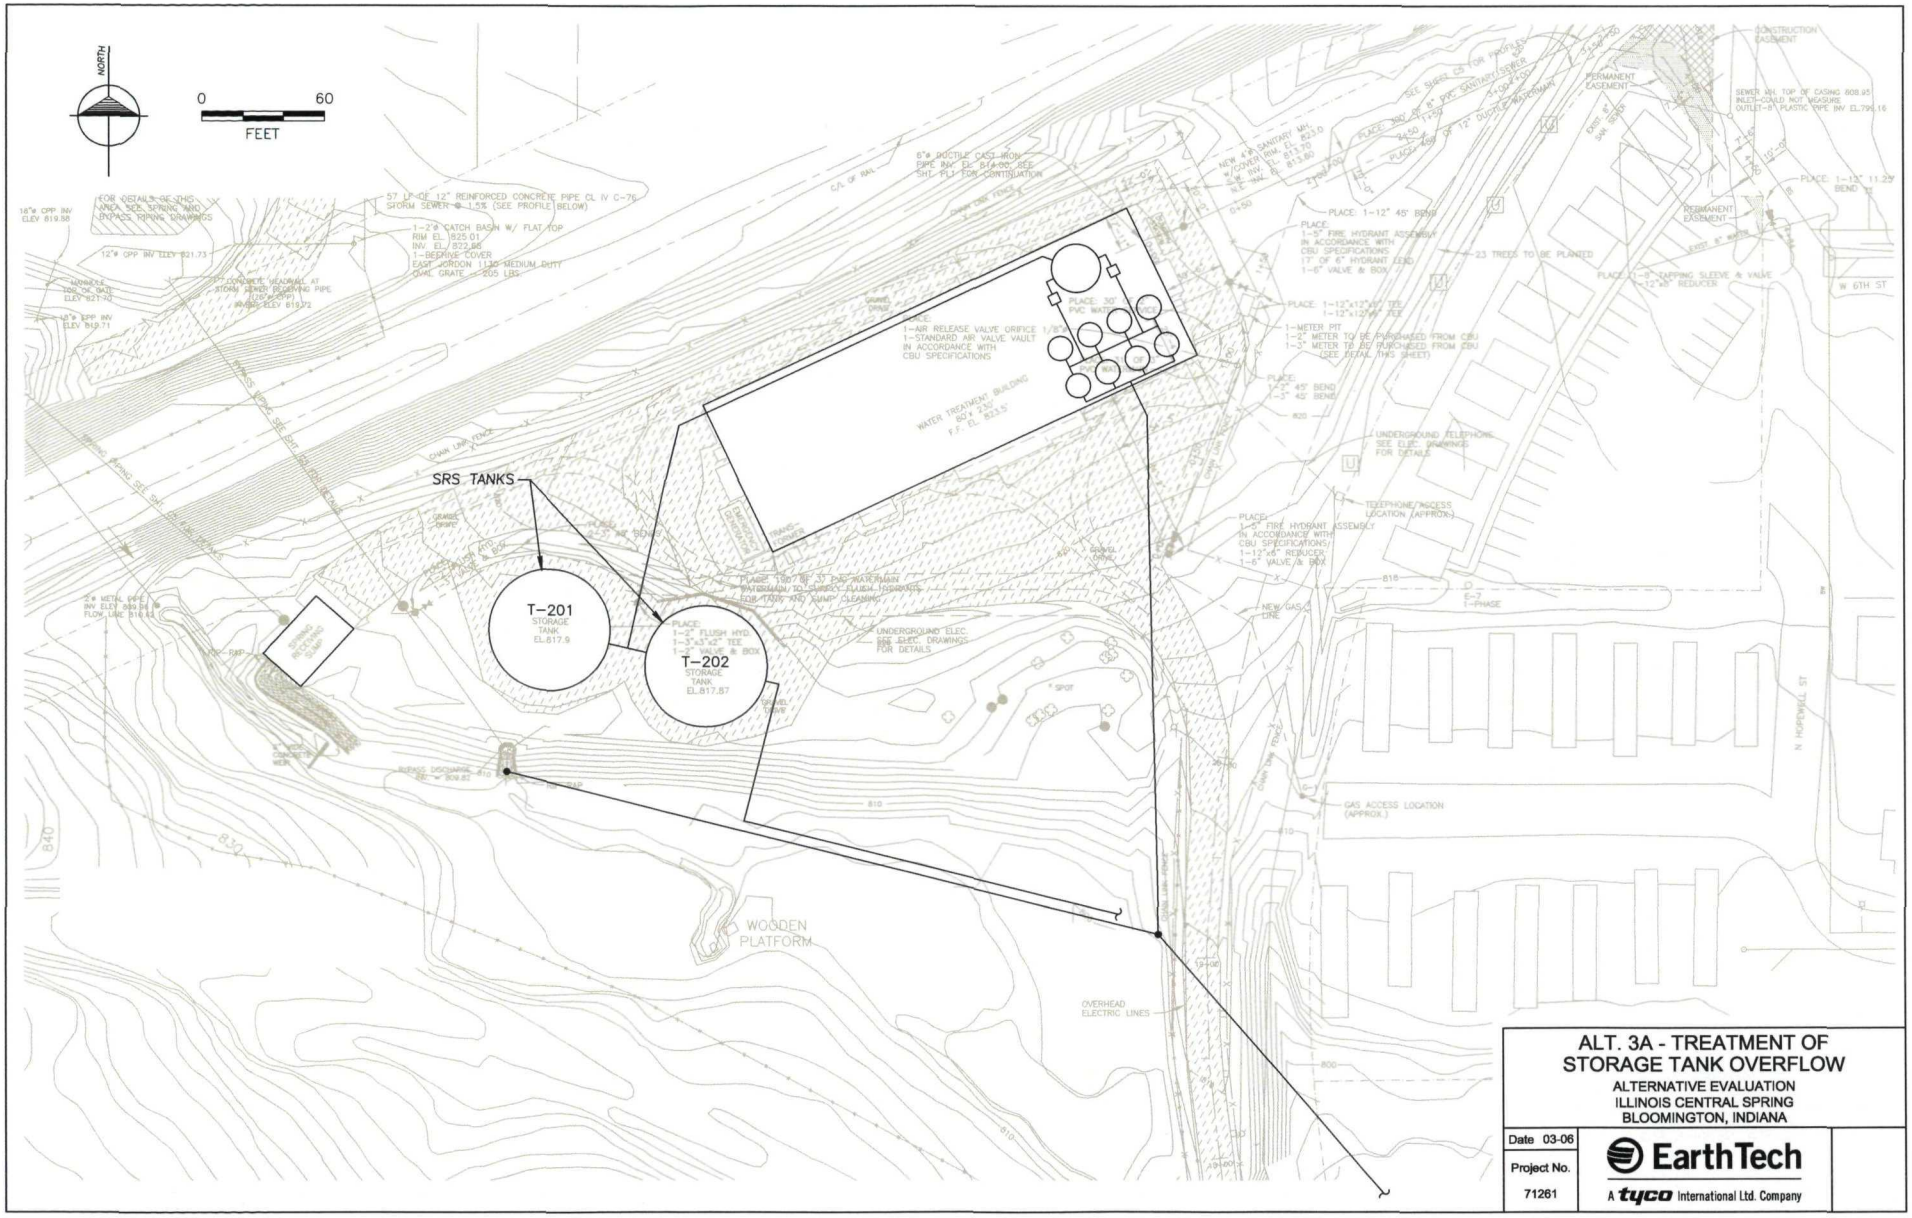

Figure 12. Conceptual Approach for the Overflow Treatment System

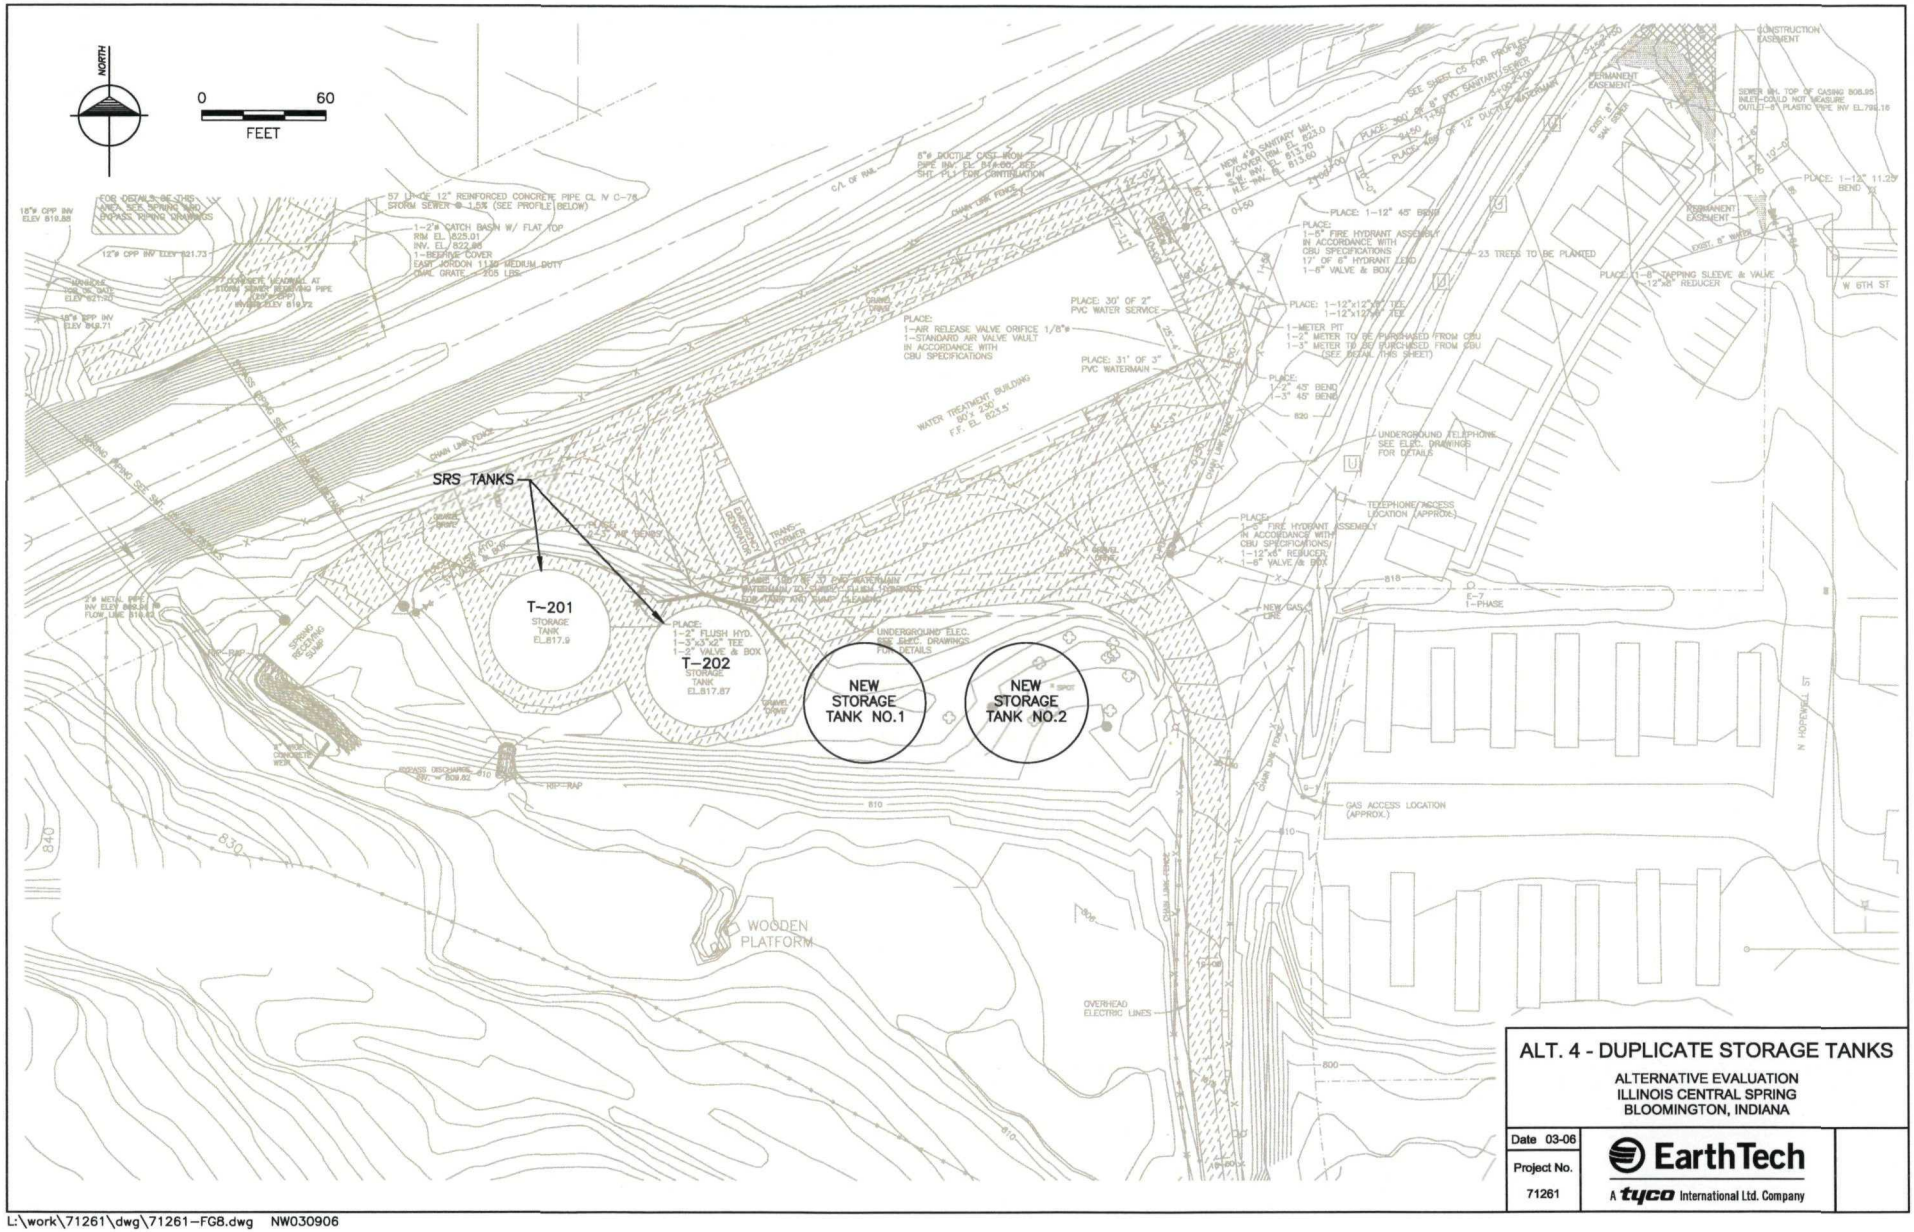

L:\work\71261\dwg\71261-FG8.dwg NW030906

Figure 13. Locations of two new storage tanks