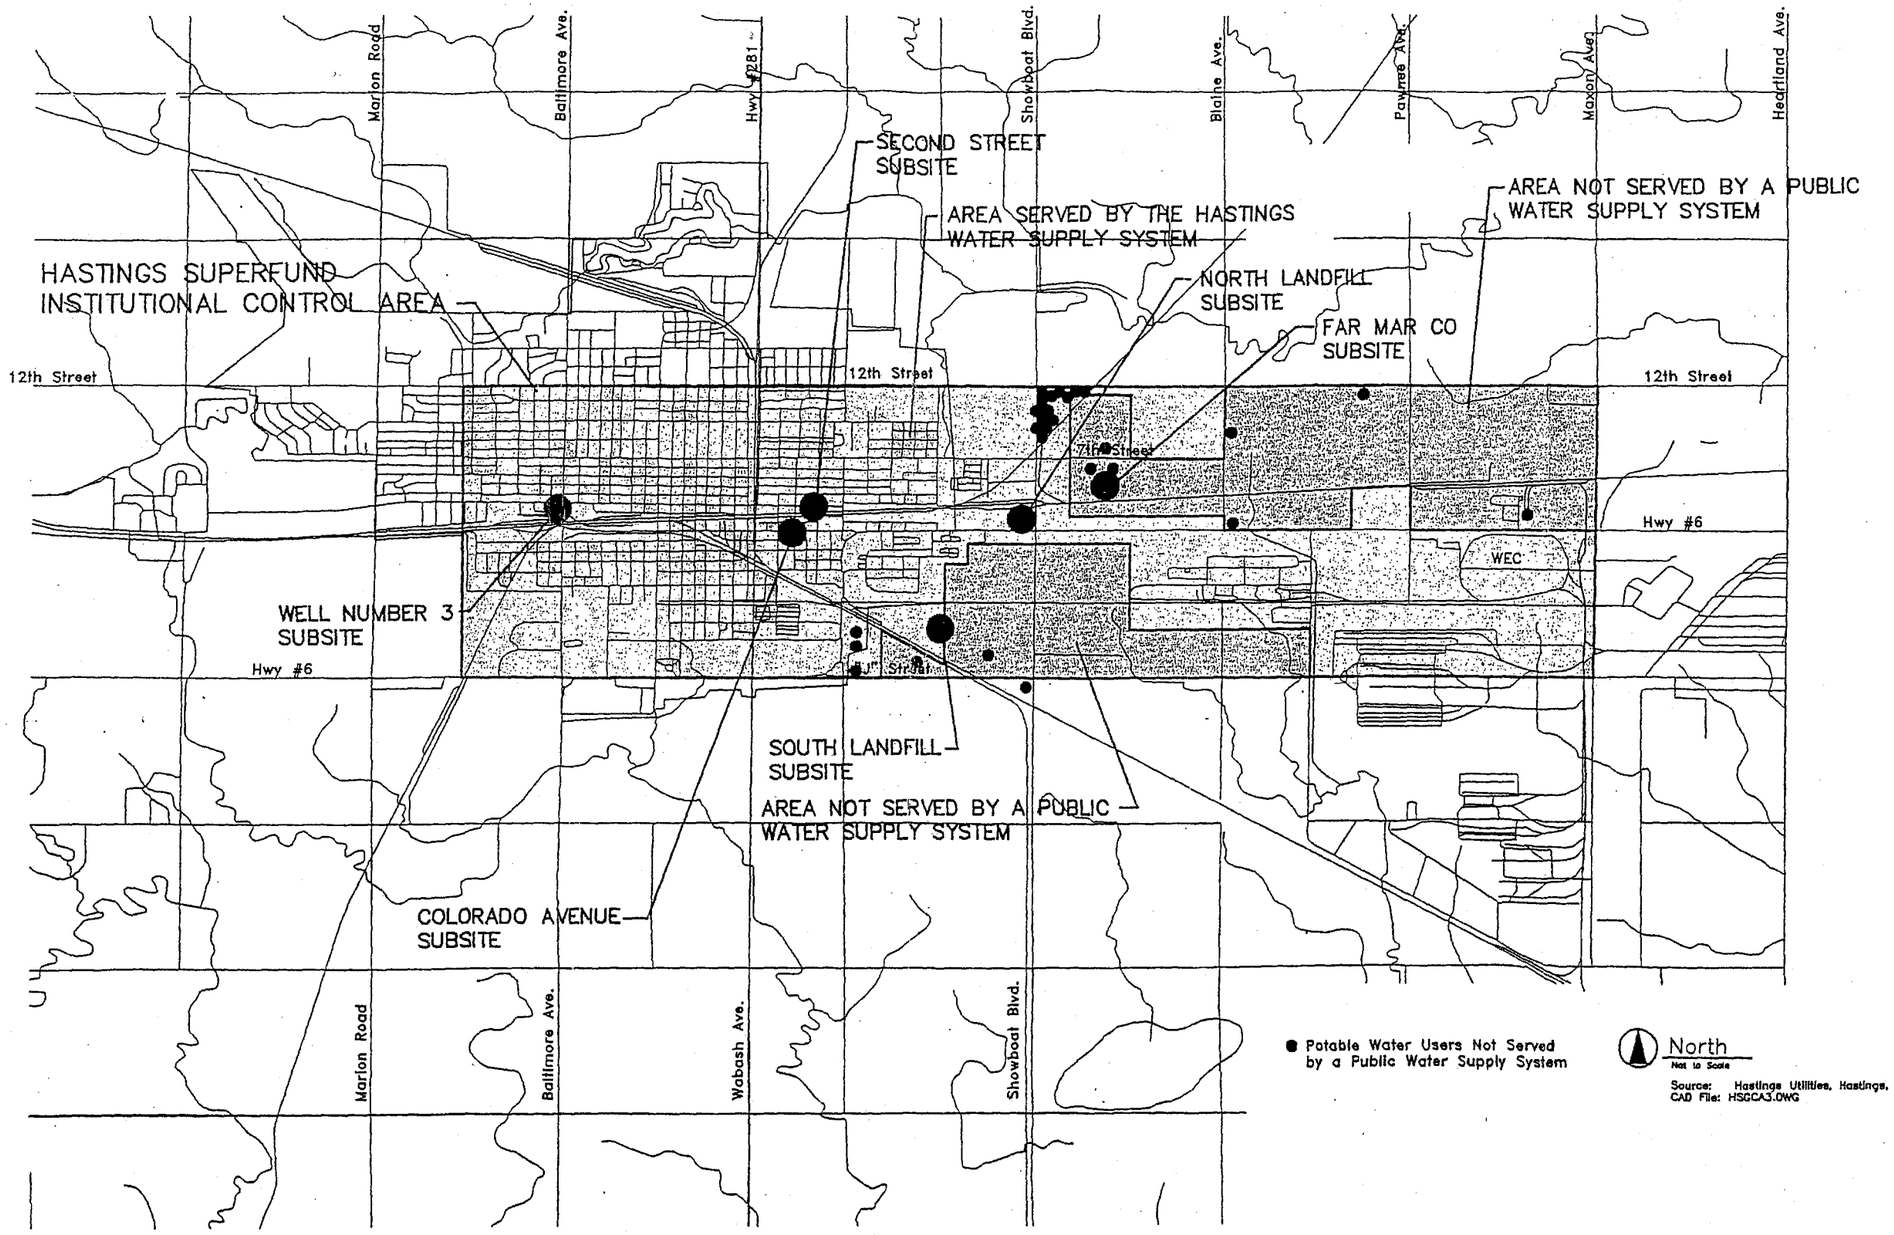

Source: Hastings Utilities, Hastings, Nebraska, September 25, 1997, CAD File: HSGCA3.DWG

Filename: 99C10415.DWG Drwn By/Plot Scale: SGozner/1=1

Project No.: C1000923.0001/00002

Date: 10/14/99

NO.	DATE	REVISION DESCRIPTION	BY/CKD	NO.	DATE	REVISION DESCRIPTION	BY/CKD

ARCADIS GERAGHTY & MILLER

35 East Wacker Drive
Suite 1000, Chicago, Illinois 60601
Tel: 312/263-6703 Fax: 312/263-7897

HASTINGS, NEBRASKA

DRAWN	DATE	PROJECT MANAGER	DEPARTMENT MANAGER
SGozner	October 1, 1999	B WHITLETON	J KRATZMEYER
		LEAD DESIGN PROF. SGozner	CHECKED B WHITLETON
		PROJECT NUMBER C1000923.0001	FIGURE NUMBER 1-12

SITE MAP

Hastings Ground Water Contamination Site

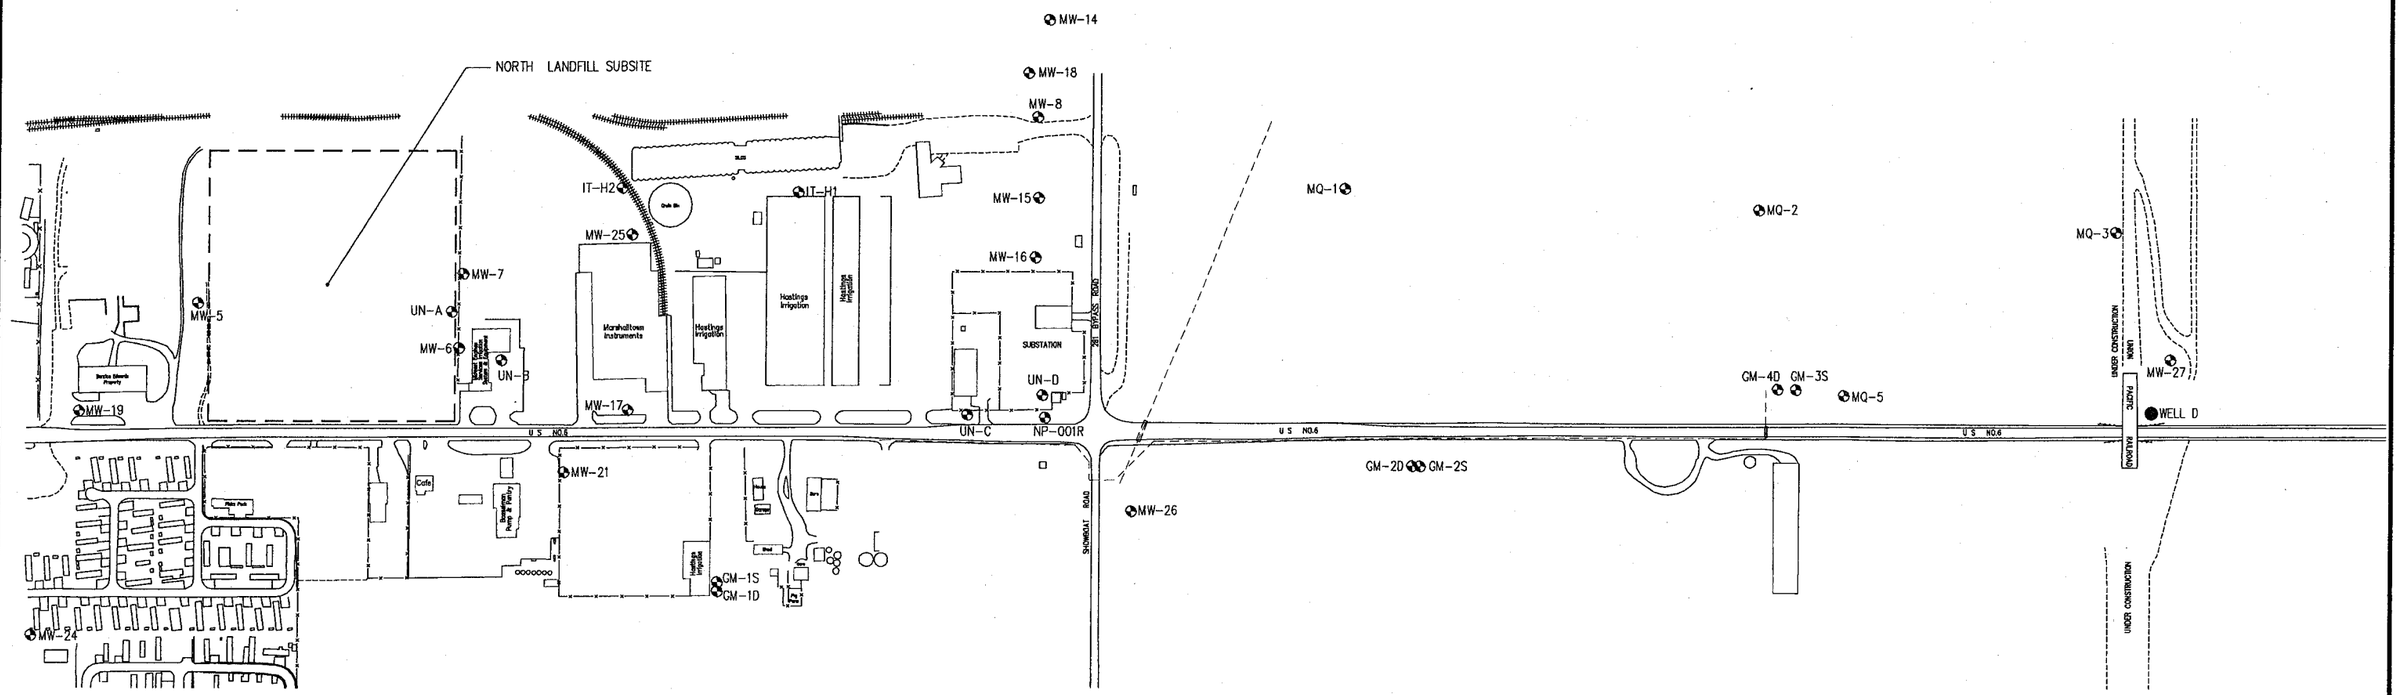

LEGEND

- MONTORING WELL
- WELL D
- FENCE
- RAILROAD TRACKS

N

0 400' 800'

SCALE: 1"=400'-0"

NOTES:
LOCATION OF WELLS ARE SHOWN IN APPROXIMATE LOCATON.
BASEMAP SOURCE: HORIZONS, INC., AERIAL MAPPING COMPANY, DATE OF PHOTOGRAPHY: 8-24-93, HORIZONS' FILE: 3-1664.
GROUND CONTROL PROVIDED BY DAVIS SURVEYORS, NEBRASKA.

NO.	DATE	REVISION DESCRIPTION	BY / CKD	NO.	DATE	REVISION DESCRIPTION	BY / CKD

ARCADIS
35 East Wacker Drive, Suite 1000
Chicago, IL 60601
Tel:(312)263-6703 Fax:(312)263-7897

NORTH LANDFILL SUBSITE

SITE PLAN

HASTINGS, NEBRASKA

Checked By	Drawing Date	File Name	File Location
A. SENN	11/24/04	04CI304.DWG	G:\DRAFTING\HASTINGS
Drawn BY	Project Manager	Project Number	Figure
FS	J. KRATZMEYER	CI001302.0001	2

copyright © 2004

User Name : fsoto
Path\Name : G:\Drafting\CLIENTARCHIVE\2004\HASTINGS\04CI0304.DWG
Acad Version : R16.0
Date\Time : Thu, 12 May 2005 - 8:52am