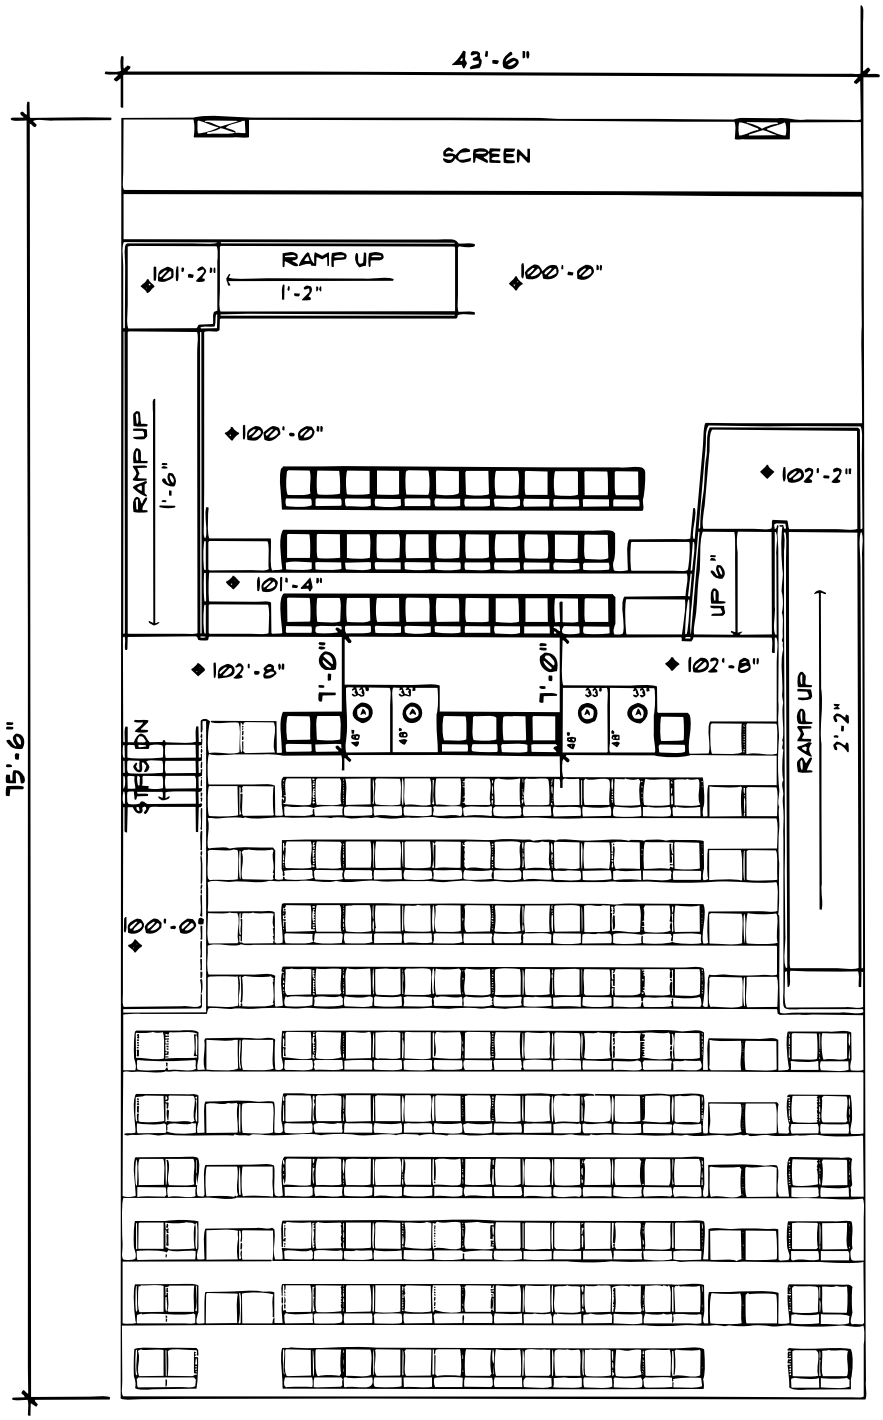

EXISTING SEATING 221
PROPOSED SEATING 209

ACCESSIBLE DEDICATED WHEELCHAIR SPACE DESIGNATION -
NOTE: BOLD LINES INDICATE PROPOSED ALTERATIONS.

33" A 48"

SCALE: 3/32" = 1'-0"

Cinemark U.S.A., Inc.

Accessible Seating Alterations

BOARDMAN MOVIES 07
Theater No. 5
Boardman, Ohio

October 8, 2004