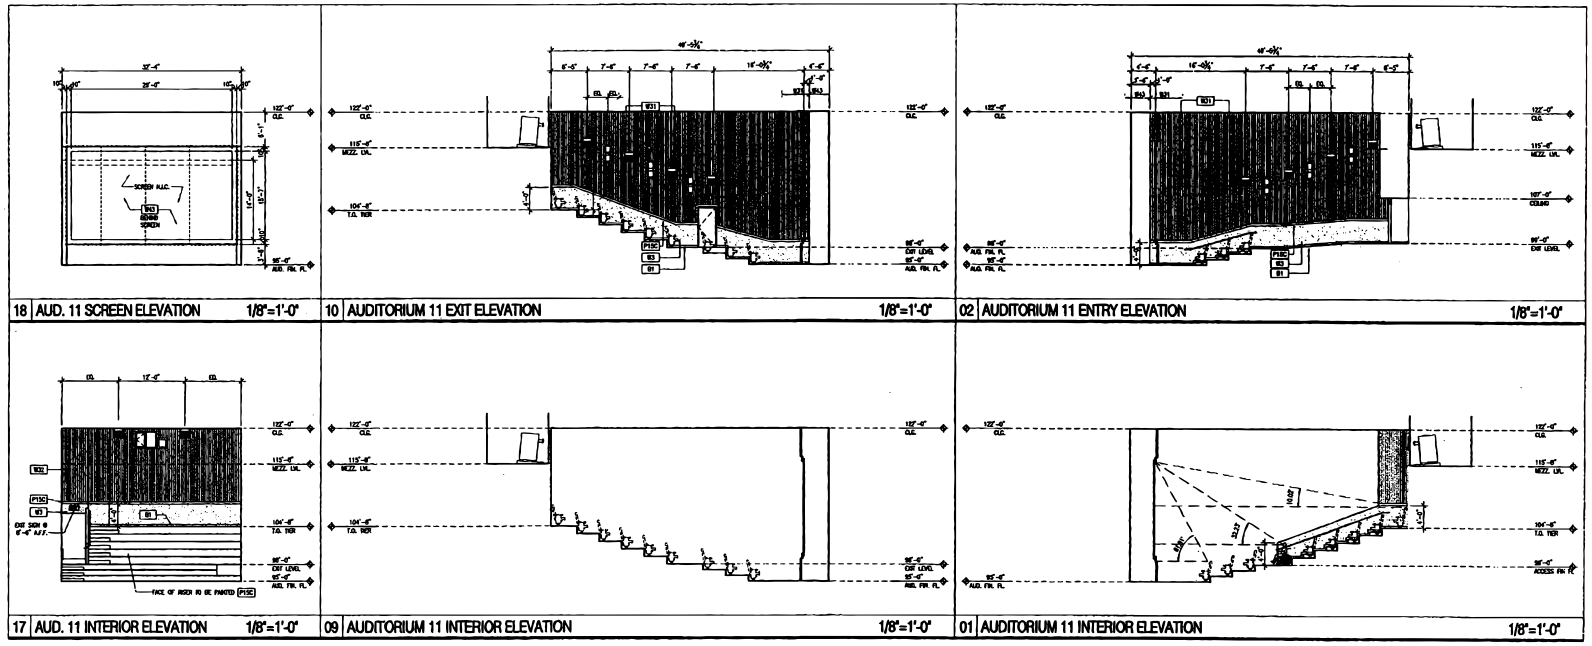

BECK
1600 ROSS AVENUE
SUITE 690
DALLAS, TEXAS 75201
TEL 214.303.6300
FAX 214.303.6300
www.beckgroup.com

RICHARD SCOTT WALKER
TX. STATE REG.# 10484

DOCUMENTS FOR BID ONLY - NOT FOR CONSTRUCTION.

#	DATE	SUBMISSION
	12.16.2003	ISSUE FOR BID AND PERMIT COMMENTS

CINEMARK USA, INC.
CINEMARK 14
CEDAR HILL, TEXAS

INTERIOR ELEVATIONS - AUDITORIUM 11

03088.00
JOB NO.

A10.12
SHEET