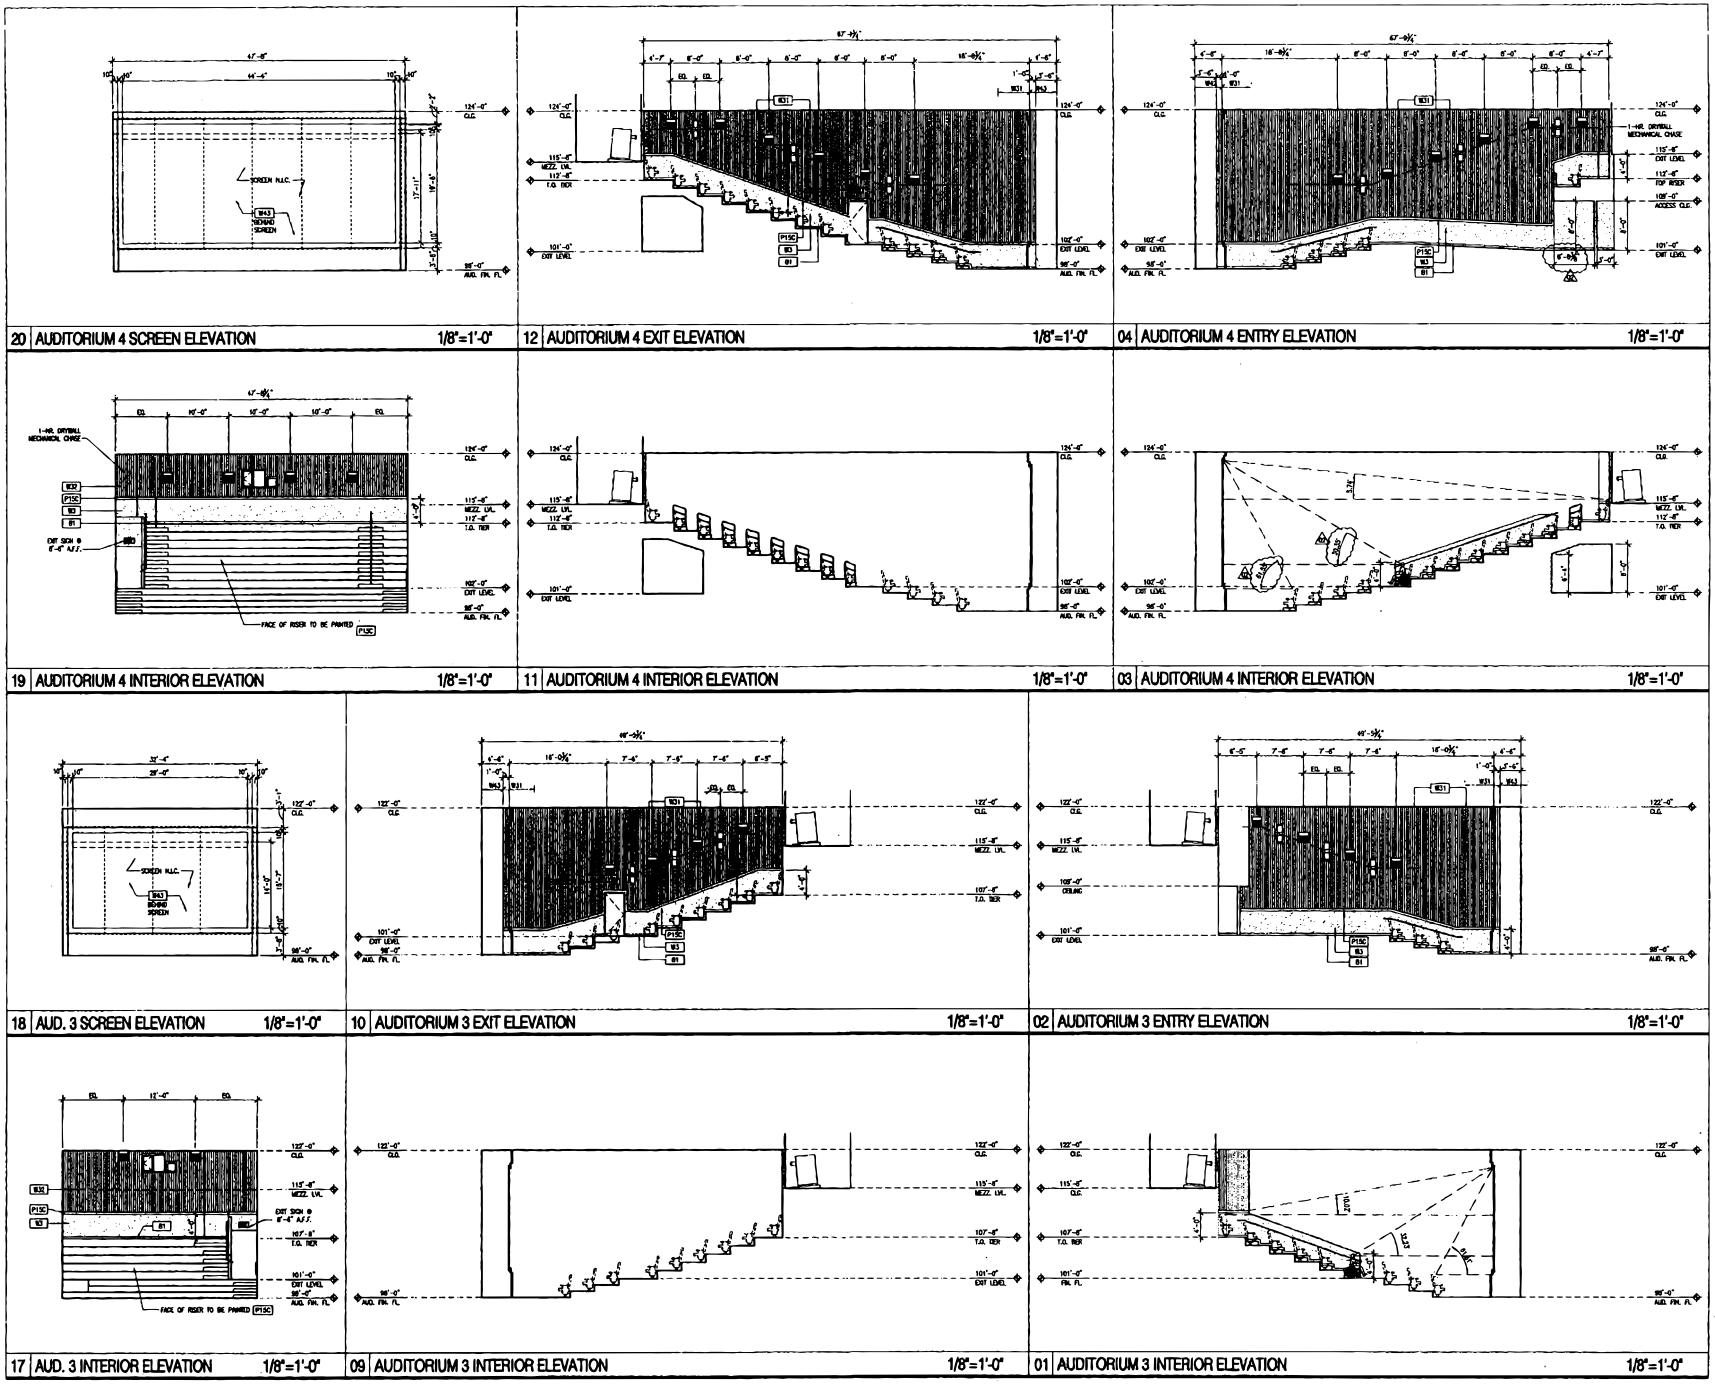

BECK
1807 ROSS AVENUE
SUITE 300
DALLAS, TEXAS 75201
TEL 214.369.6300
FAX 214.369.6380
www.beckgroup.com

RICHARD SCOTT WALKER
TX. STATE REG.# 10484

ARCHITECT SEAL 12.12.2003

#	DATE	SUBMISSION
	11.07.2003	ISSUE FOR PERMIT AND CONSTRUCTION
	12.05.2003	REVISION NO. 1 (MEP SHEETS ONLY)
2	12.12.2003	REVISION NO. 2
	12.16.2003	ISSUE FOR BID AND PERMIT COMMENTS

CINEMARK USA, INC.
CINEMARK 14
CEDAR HILL, TEXAS

INTERIOR
ELEVATIONS -
AUDITORIUMS 3,4

03088.00

A10.15