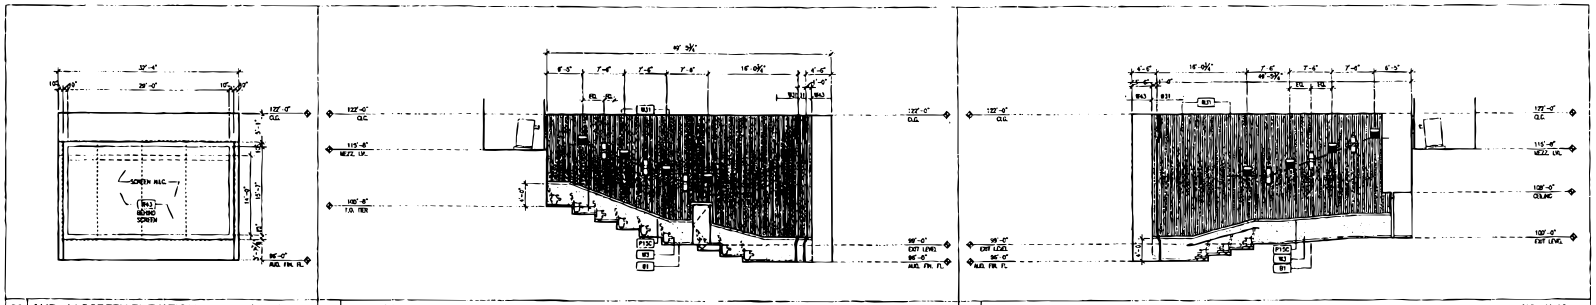

20 AUD. 14 SCREEN ELEVATION 1/8"=1'-0"

12 AUDITORIUM 14 EXIT ELEVATION 1/8"=1'-0"

04 AUDITORIUM 14 ENTRY ELEVATION 1/8"=1'-0"

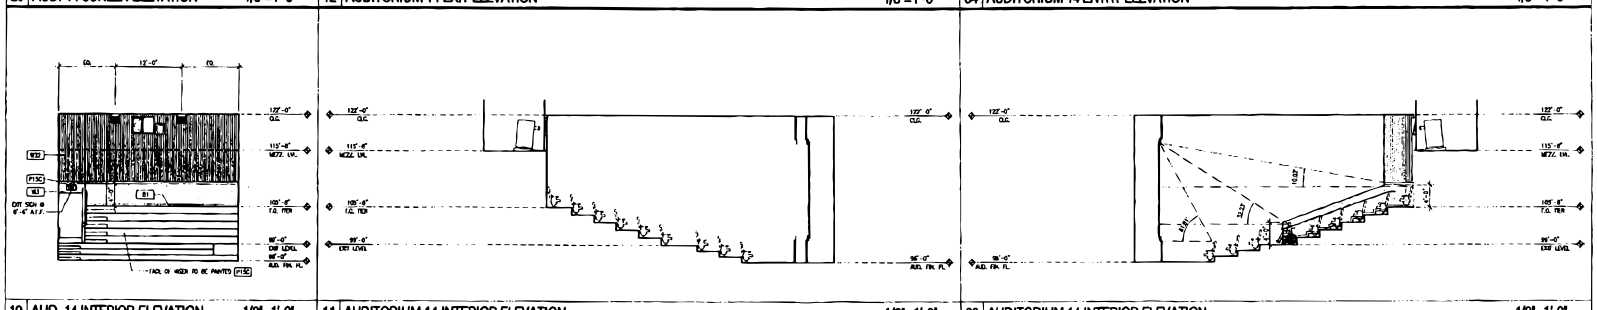

19 AUD. 14 INTERIOR ELEVATION 1/8"=1'-0"

11 AUDITORIUM 14 INTERIOR ELEVATION 1/8"=1'-0"

03 AUDITORIUM 14 INTERIOR ELEVATION 1/8"=1'-0"

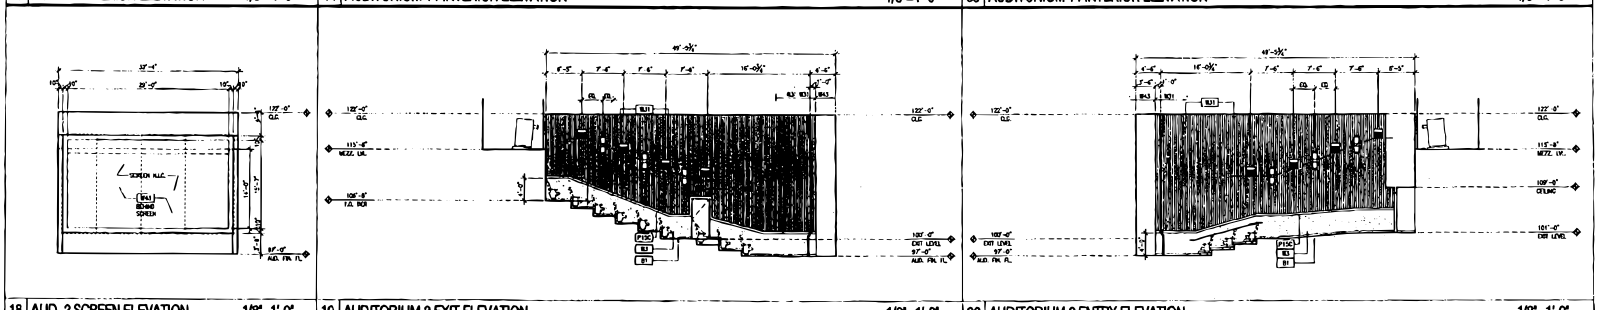

18 AUD. 2 SCREEN ELEVATION 1/8"=1'-0"

10 AUDITORIUM 2 EXIT ELEVATION 1/8"=1'-0"

02 AUDITORIUM 2 ENTRY ELEVATION 1/8"=1'-0"

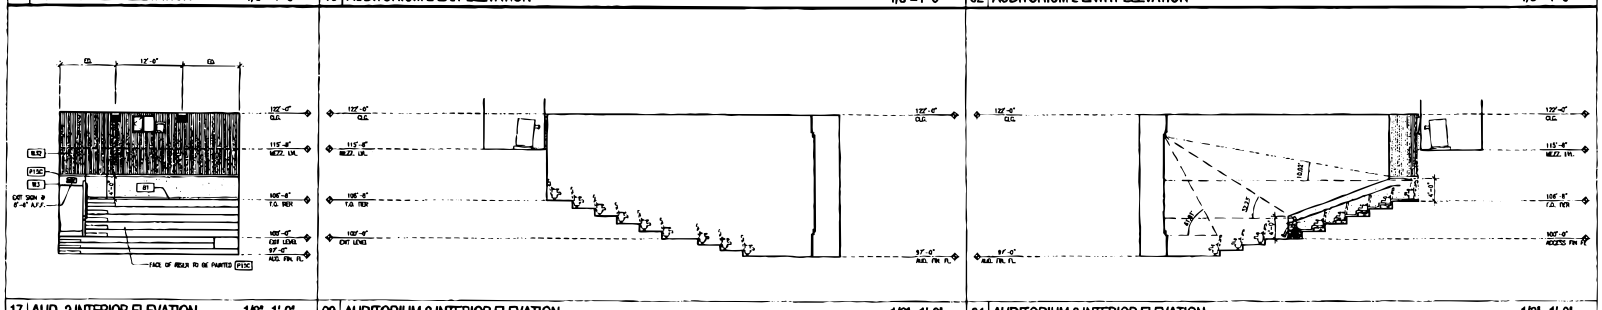

17 AUD. 2 INTERIOR ELEVATION 1/8"=1'-0"

09 AUDITORIUM 2 INTERIOR ELEVATION 1/8"=1'-0"

01 AUDITORIUM 2 INTERIOR ELEVATION 1/8"=1'-0"

BECK
1807 ROSS AVENUE
SUITE 300
DALLAS, TEXAS 75201
TEL 214.303.6300
FAX 214.303.6300
www.beckgroup.com

RICHARD SCOTT WALKER
TX. STATE REG.# 10484

DOCUMENTS FOR BID ONLY - NOT FOR CONSTRUCTION.

#	DATE	SUBMISSION
	12.16.2003	ISSUE FOR BID AND PERMIT CONSIDERATIONS

CINEMARK USA, INC.
CINEMARK 14
CEDAR HILL, TEXAS

INTERIOR ELEVATIONS - AUDITORIUMS 2, 14

03068.00 JOB NO.

A10.18 SHEET