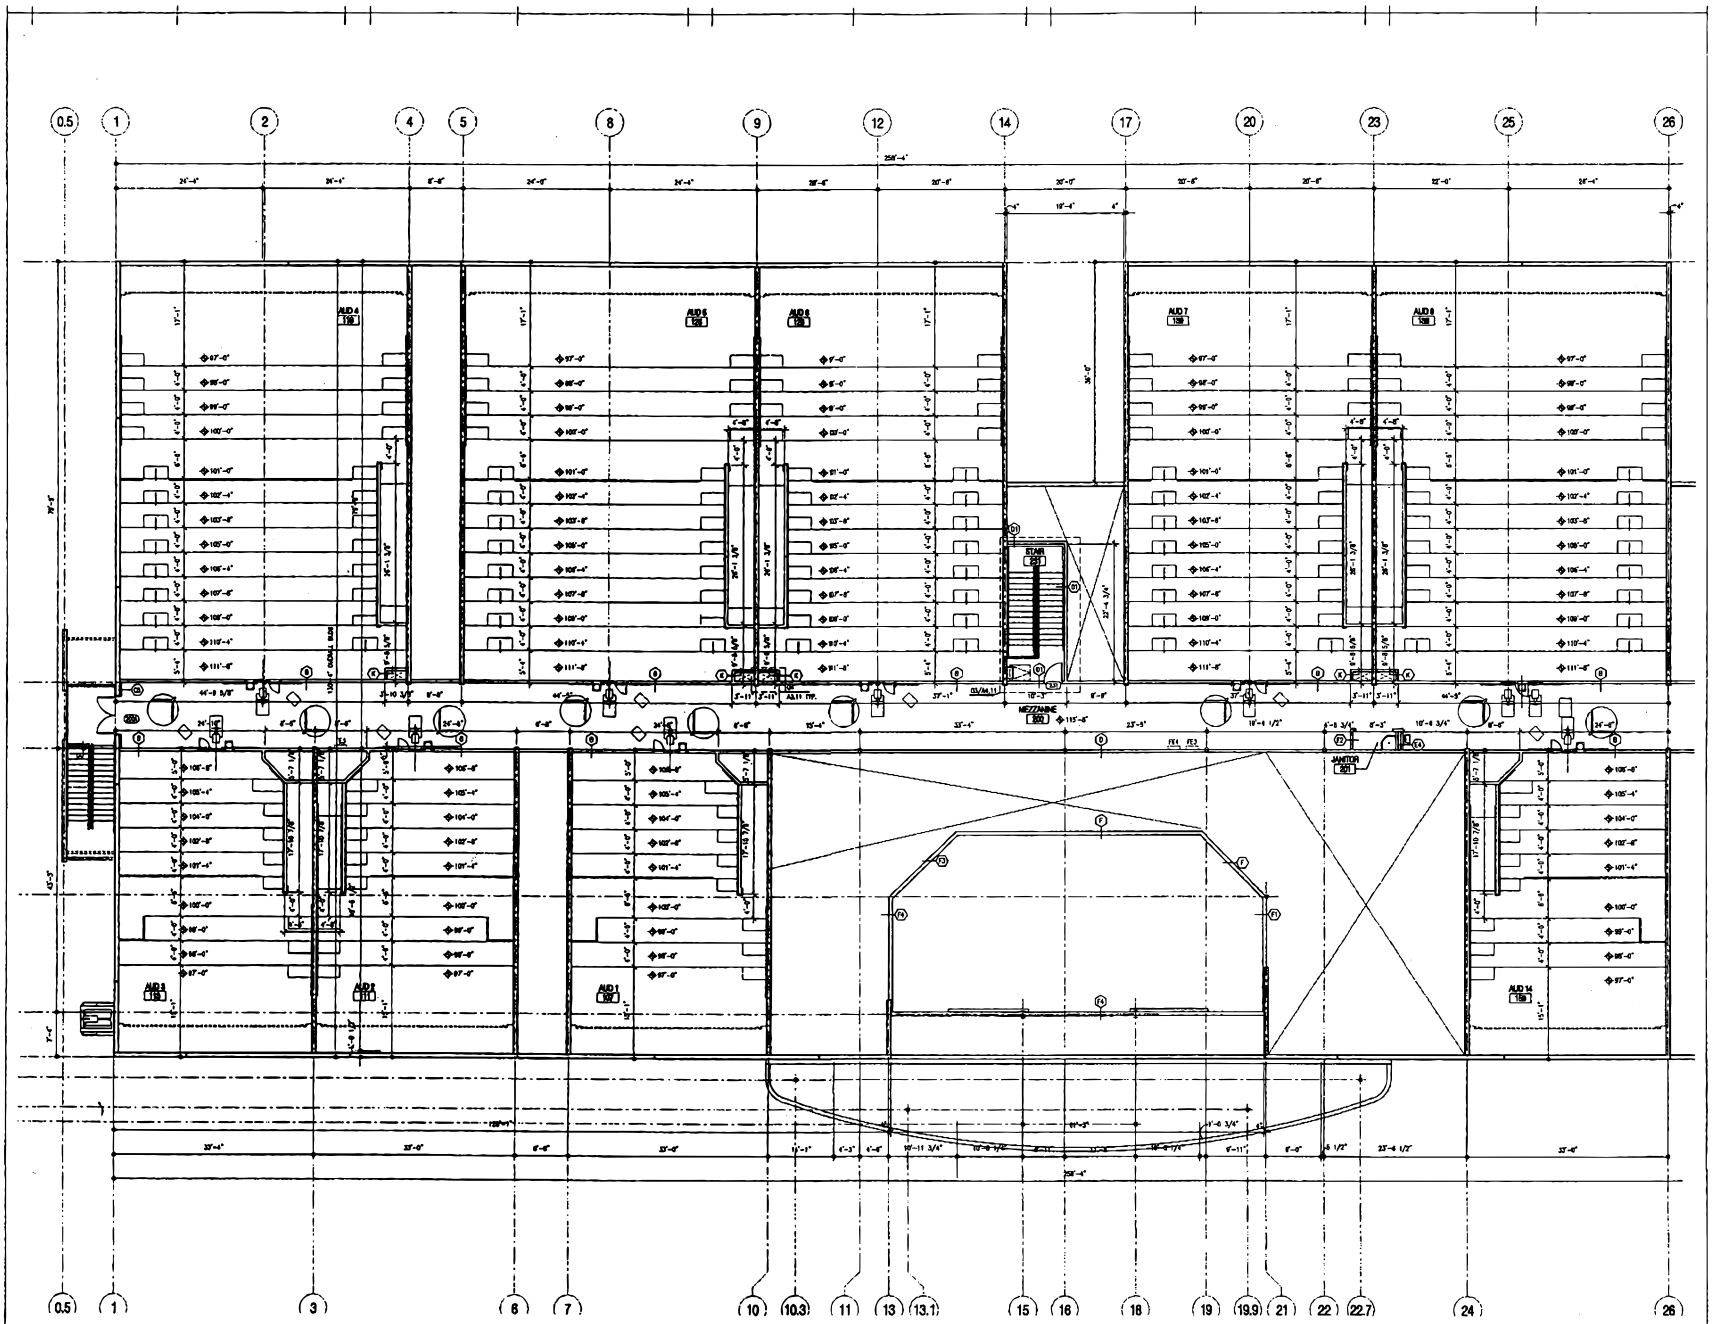

01 FLOOR PLAN - MEZZANINE LEVEL AREA A

1/8"=1'-0"

BECK
1800 ROSS AVENUE
SUITE 500
DALLAS, TEXAS 75201
TEL 214.303.6700
FAX 214.303.6300
www.beckgroup.com

RICHARD S. WALKER
STATE REG.# 10484

04.28.2004

#	DATE	SUBMISSION
	02.23.2004	ISSUE FOR PERMIT
	03.18.2004	ISSUE FOR BID W/ CITY COMMENTS
	04.28.2004	ISSUE FOR CONSTRUCTION

CINEMARK USA, INC.
CINEMARK AT
UNICORN LAKE
DENTON, TEXAS

FLOOR PLAN
MEZZANINE
AREA A

03151.00
JOB NO.

A2.21
SHEET