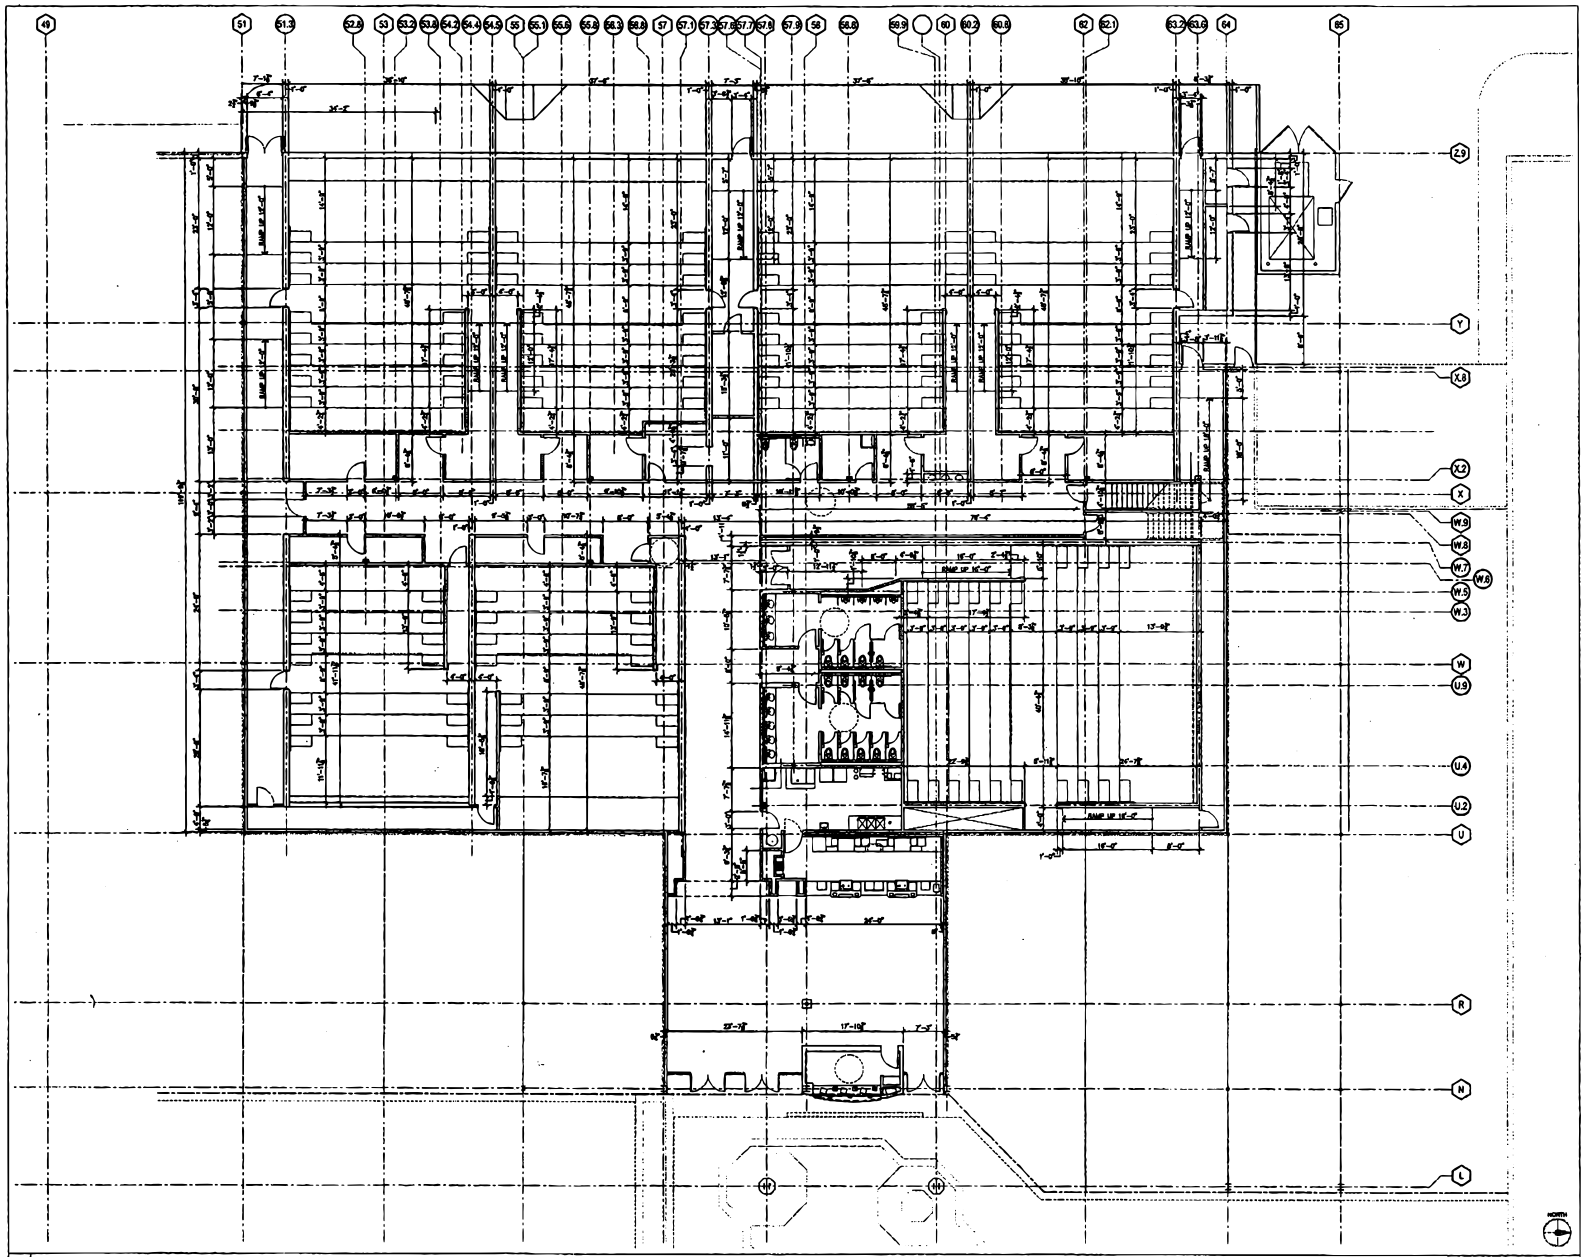

01 FIRST FLOOR DIMENSION CONTROL PLAN

1/8"=1'-0"

BECK

1807 ROSS AVENUE
SUITE 600
DALLAS, TEXAS 75201
TEL 214.303.6000
FAX 214.303.6009
www.beckgroup.com

RICHARD SCOTT WALKER
TX. REG.- 10484

07.21.2004

#	DATE	SUBMISSION
	03/05/04	ISSUE FOR PERMIT
	05/21/04	ISSUE FOR BID

CINEMARK USA, INC.

CINEMARK AT
EAGLE PASS

EAGLE PASS, TEXAS

DIMENSION
CONTROL PLAN
FIRST FLOOR

03134.01
JOB NO.

A2.10
SHEET