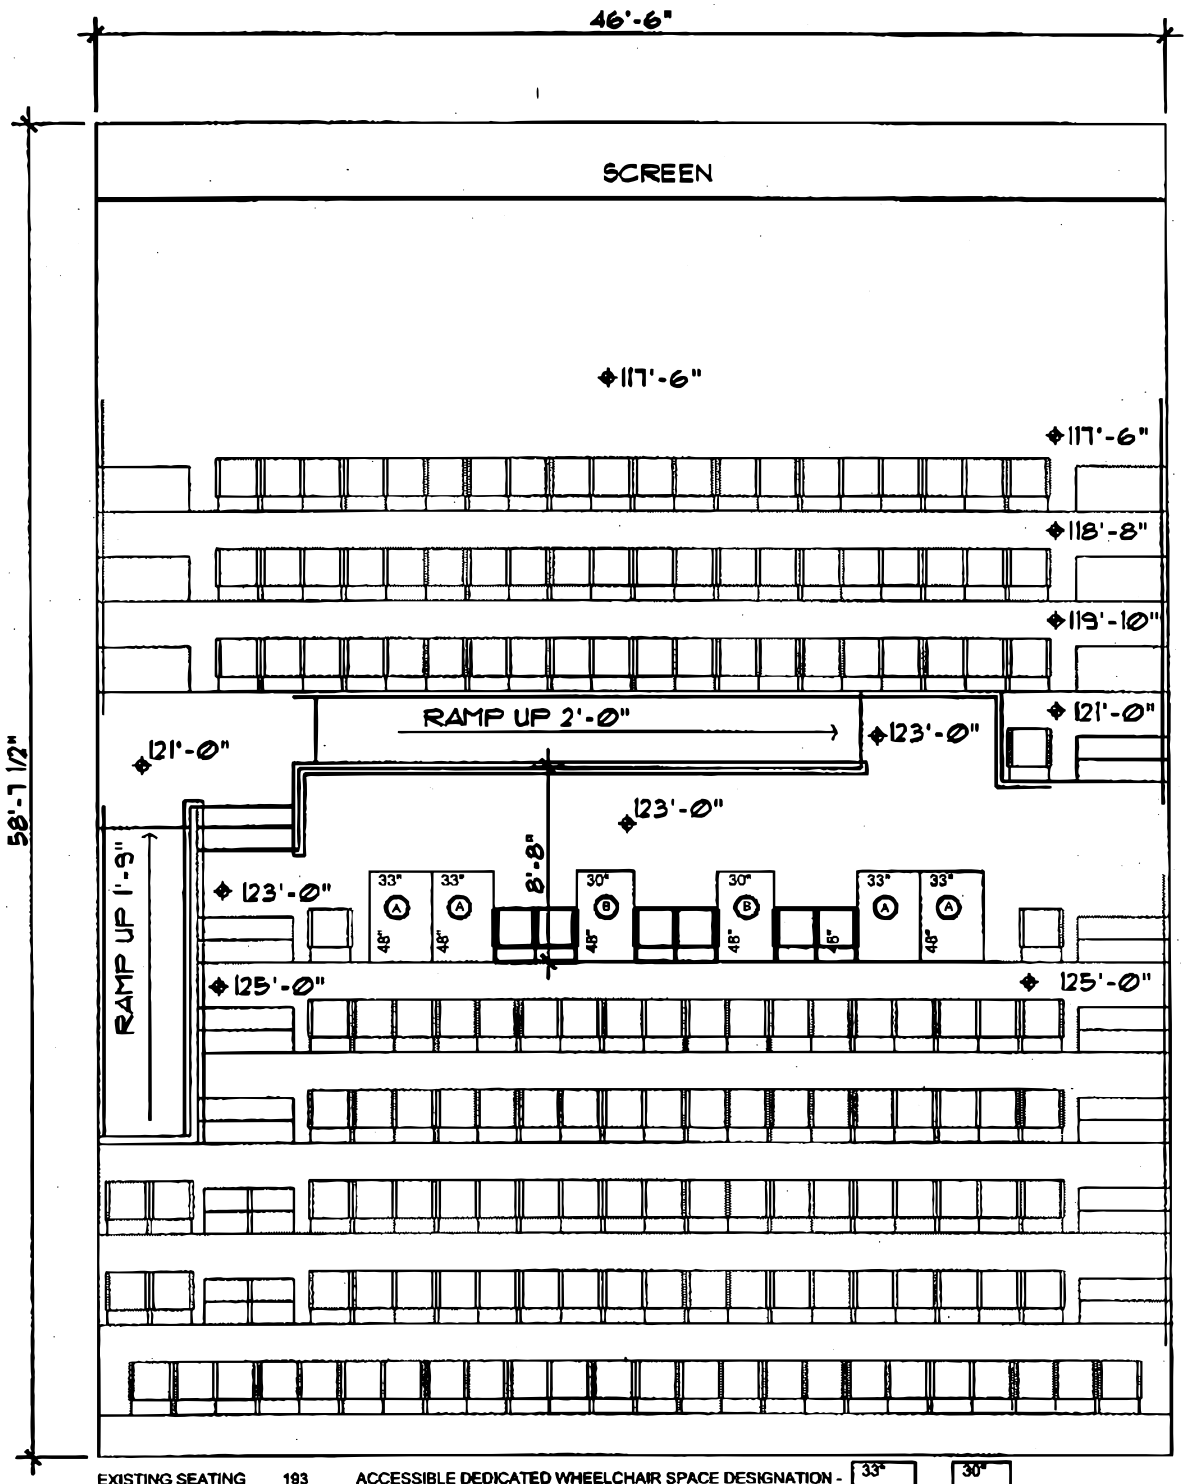

EXISTING SEATING 193
PROPOSED SEATING 175

ACCESSIBLE DEDICATED WHEELCHAIR SPACE DESIGNATION -
NOTE: BOLD LINES INDICATE PROPOSED ALTERATIONS.

33" A 48" 30" B 48"

SCALE: 1/8" = 1'-0"

Cinemark U.S.A., Inc.

Accessible Seating Alterations

CINEMARK 20 PLEX THEATERS
RiverTown Crossings
Theater No. 7 - 292 Grandville
Grandville, Michigan

October 8, 2004