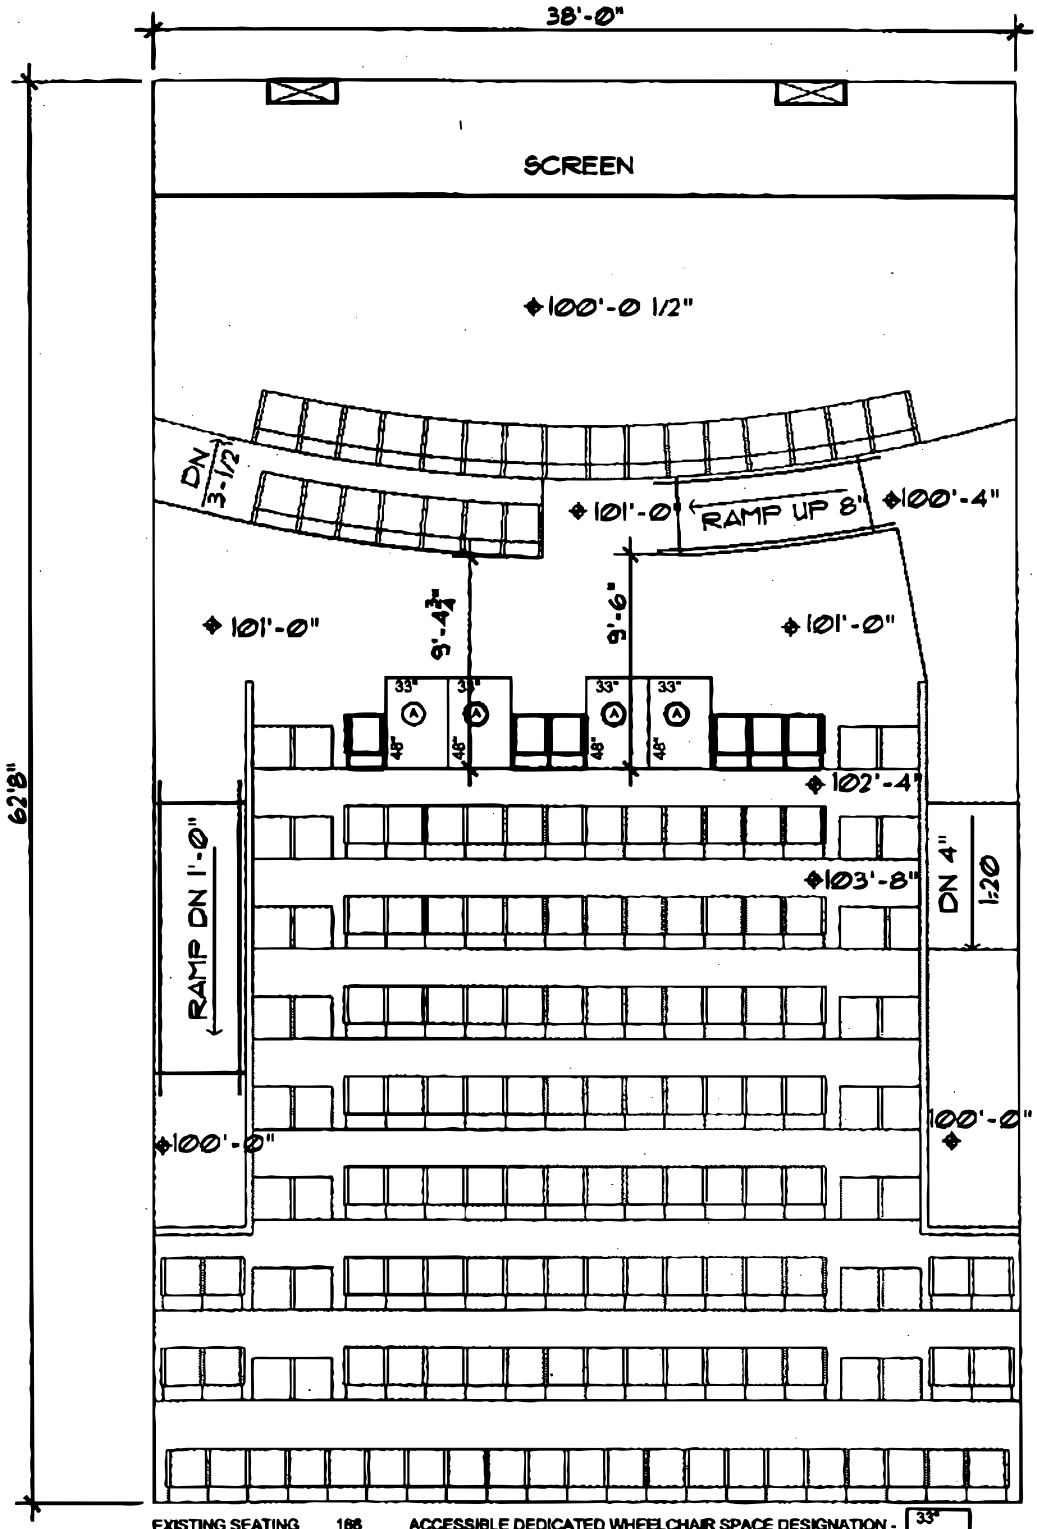

EXISTING SEATING 166
PROPOSED SEATING 146

ACCESSIBLE DEDICATED WHEELCHAIR SPACE DESIGNATION -
NOTE: BOLD LINES INDICATE PROPOSED ALTERATIONS.

SCALE: 1/8" = 1'-0"

Cinemark U.S.A., Inc.

Accessible Seating Alterations

TINSELTOWN 15
Theater No. 6
230 Canton
North Canton, Ohio
October 8, 2004