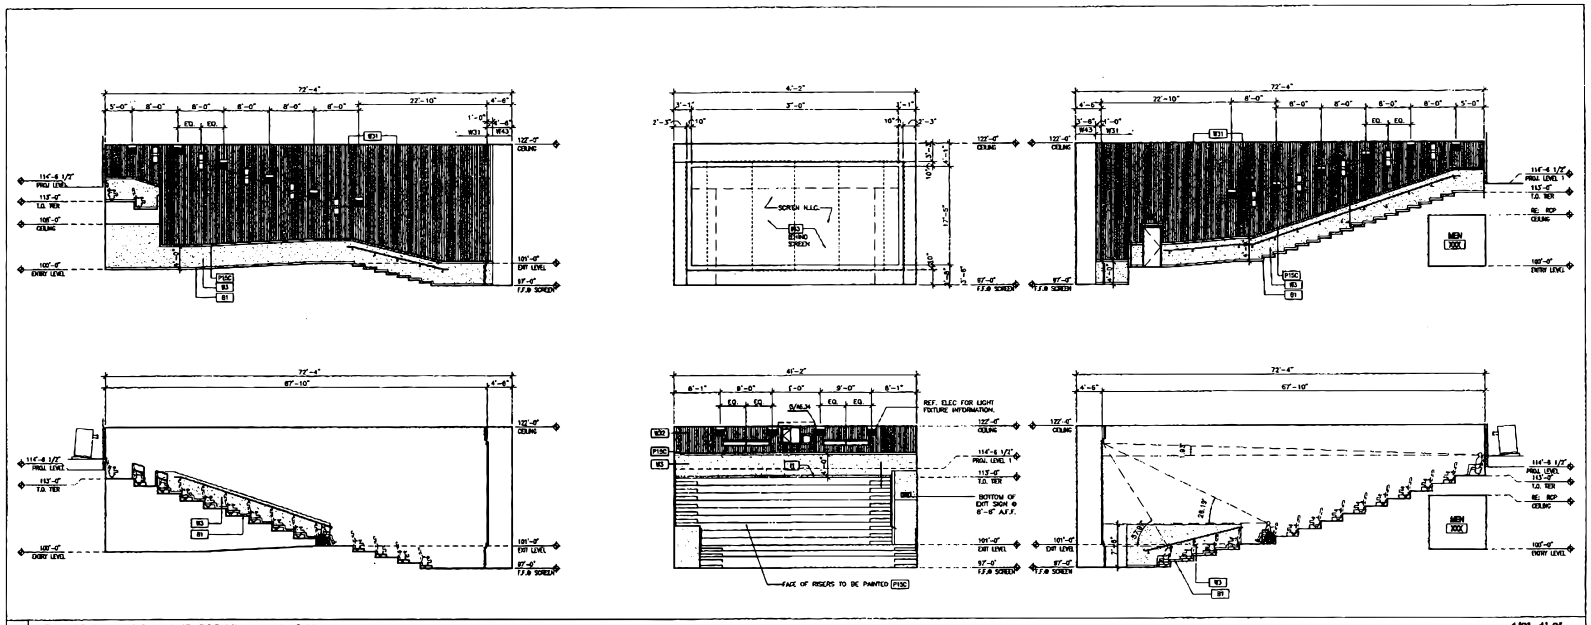

02 INTERIOR ELEVATION - AUDITORIUM 01 & 18 O.H. 1/8"=1'-0"

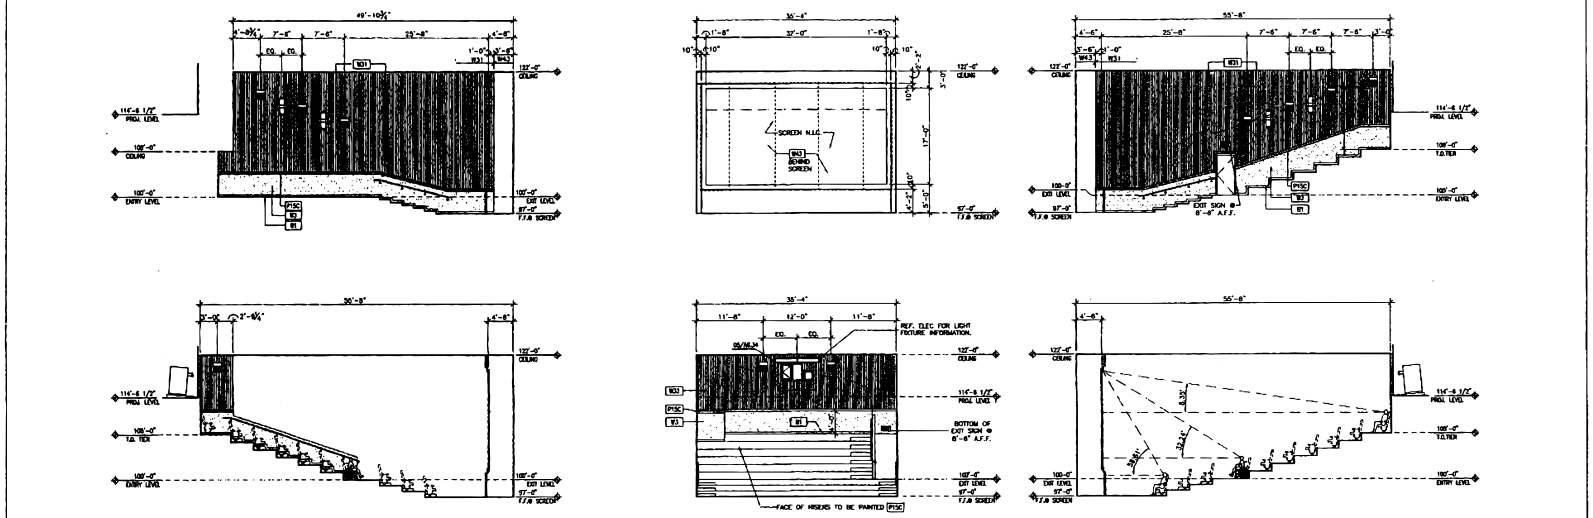

01 INTERIOR ELEVATION - AUDITORIUM 02 & 17 O.H. 1/8"=1'-0"

BECK
BECK
NEW ROBB AVENUE, SUITE 500
DALLAS, TEXAS 75201
TEL 214.303.8300
www.beckgroup.com

KIP E. DANIEL
STATE REG.# RA-012255-B

05.17.2004

#	DATE	SUBMISSION
	05.03.2004	ISSUE FOR GRADING/FOUNDATION PERMITS
	05.17.2004	ISSUE FOR BUILDING PERMIT

CINEMARK USA, INC.
CINEMARK AT PITTSBURGH MILLS
TARENTUM, FRAZER TOWNSHIP, PA

INTR ELEVATIONS
AUD. #1, 2, 17, & 18

03090.02
A10.01