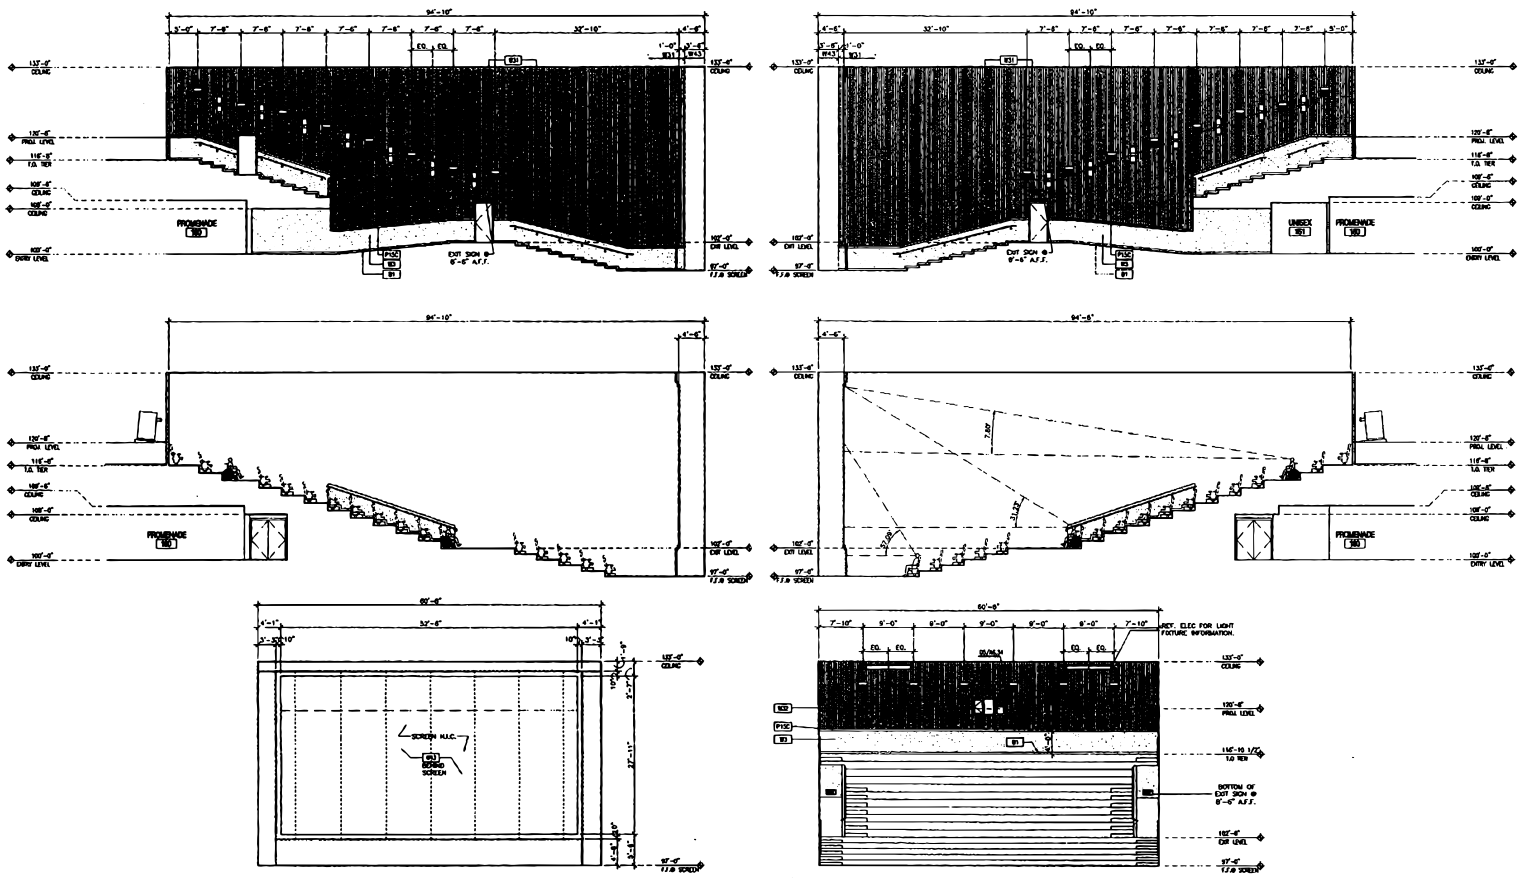

01 INTERIOR ELEVATION - AUDITORIUM 10

1/8"=1'-0"

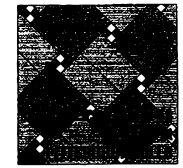

BECK
1997 ROSS AVENUE,
SUITE 500
DALLAS, TEXAS 75201
TEL 214.363.6200
www.beckgroup.com

KIP E. DANIEL
STATE REG.# RA-012255-B

05.17.2004

#	DATE	SUBMISSION
	05.03.2004	ISSUE FOR GRADING/FOUNDATION PERMITS
	05.17.2004	ISSUE FOR BUILDING PERMIT

CINEMARK USA, INC.
CINEMARK AT PITTSBURGH MILLS
TARENTUM, FRAZER TOWNSHIP, PA

INTR. ELEVATIONS
AUD. #10

03090.02

A10.05