CINEMARK

The Best Seat In Town

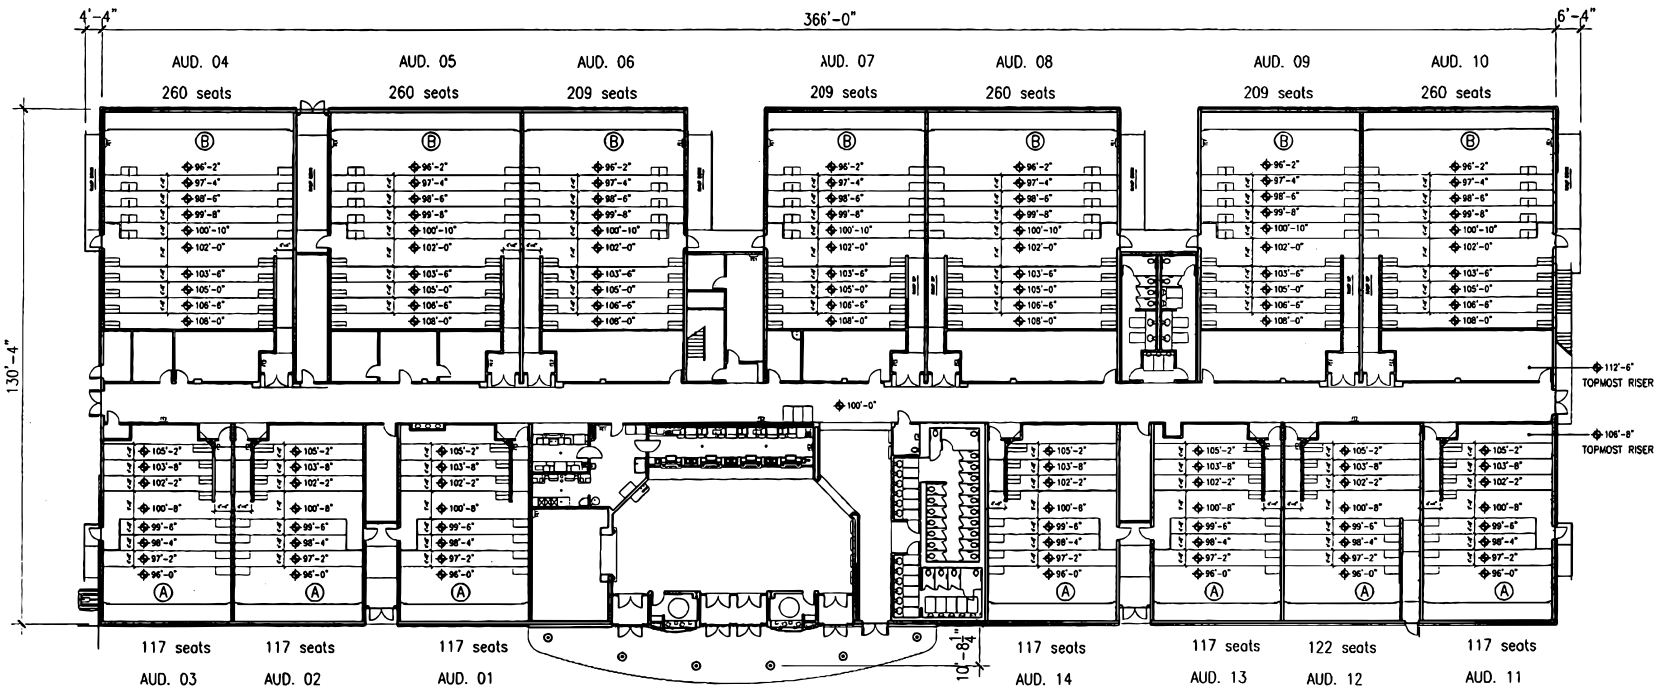

PROTOTYPE A14S - FIRST FLOOR PLAN

SCALE: 1"=30'-0"

DATE: 10.28.2004