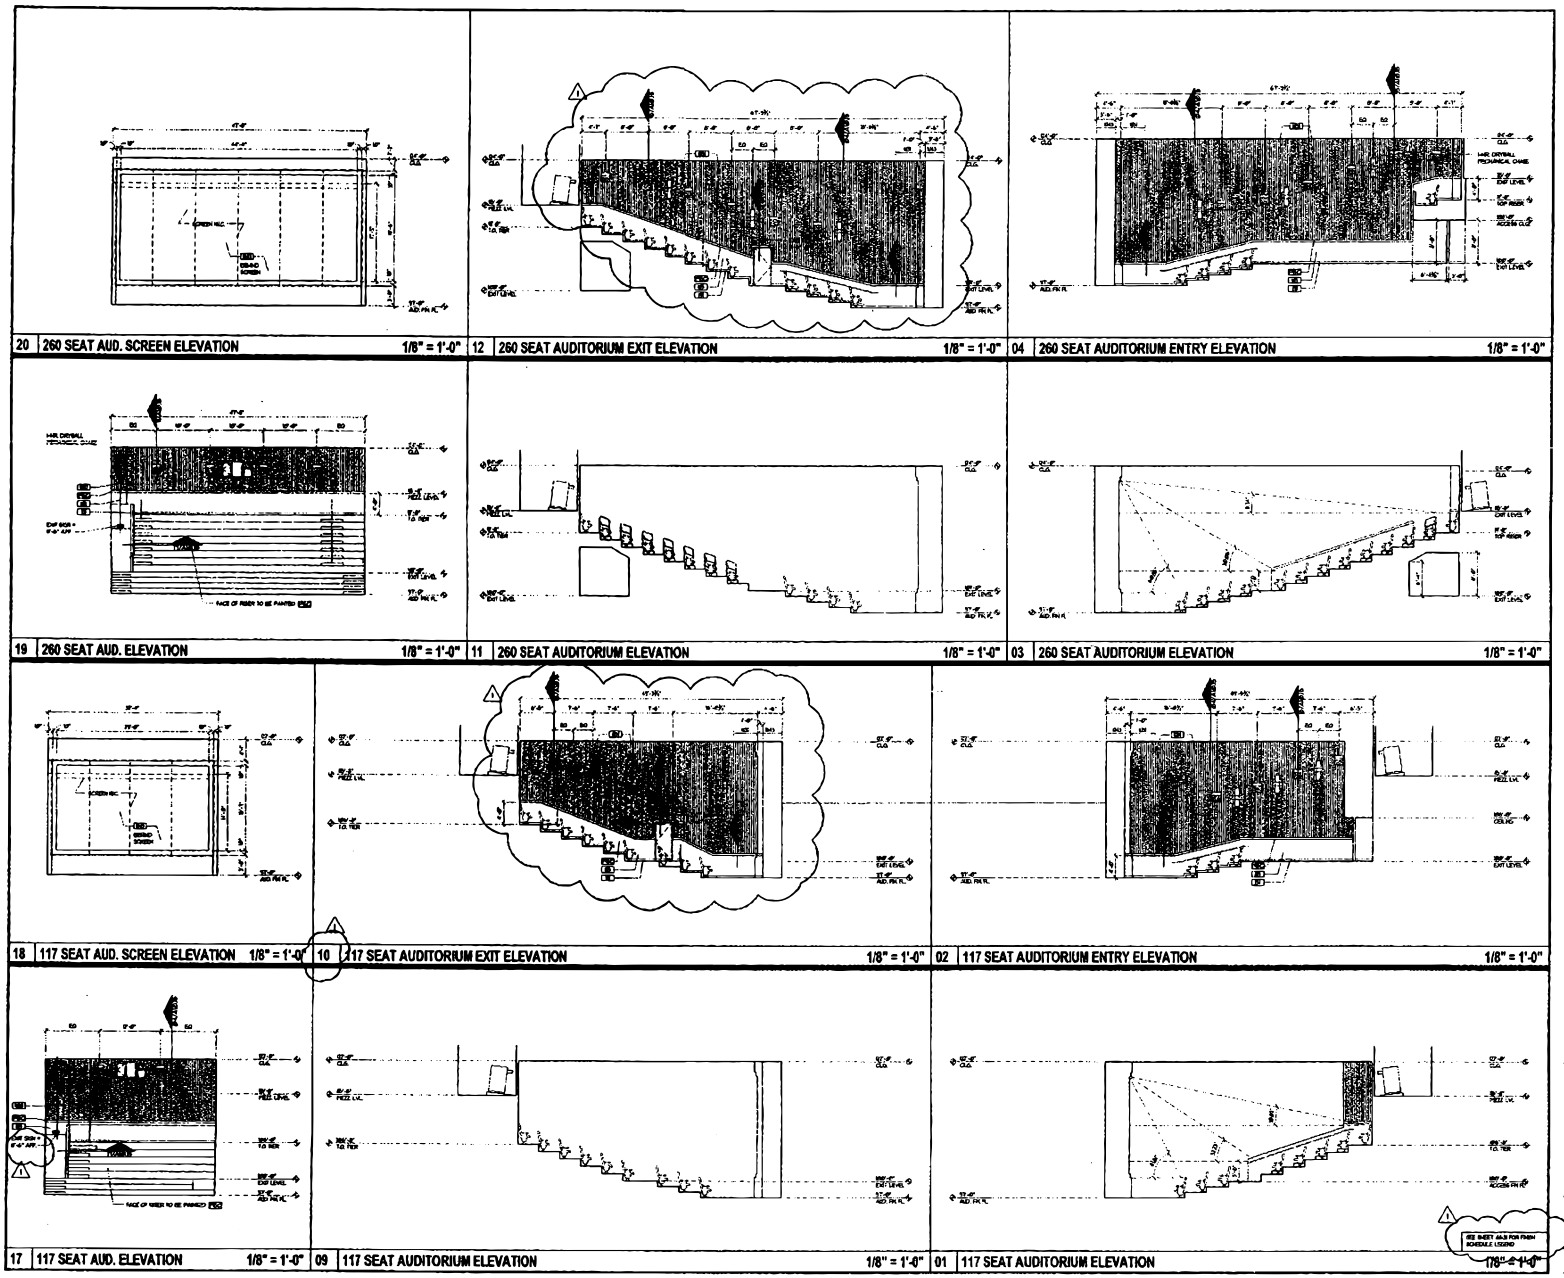


WAKEFIELD BEASLEY & ASSOCIATES

ARCHITECTS INTERIORS

TEXARKANA PAVILION

TEXARKANA, TEXAS

CINEMARK

DEVELOPED BY:
MERCHANTS RESOURCE REALTY, INC.

Revisions

Sheet Title
INTERIOR ELEVATIONS - AUDITORIUM

Sheet No.
A10.13