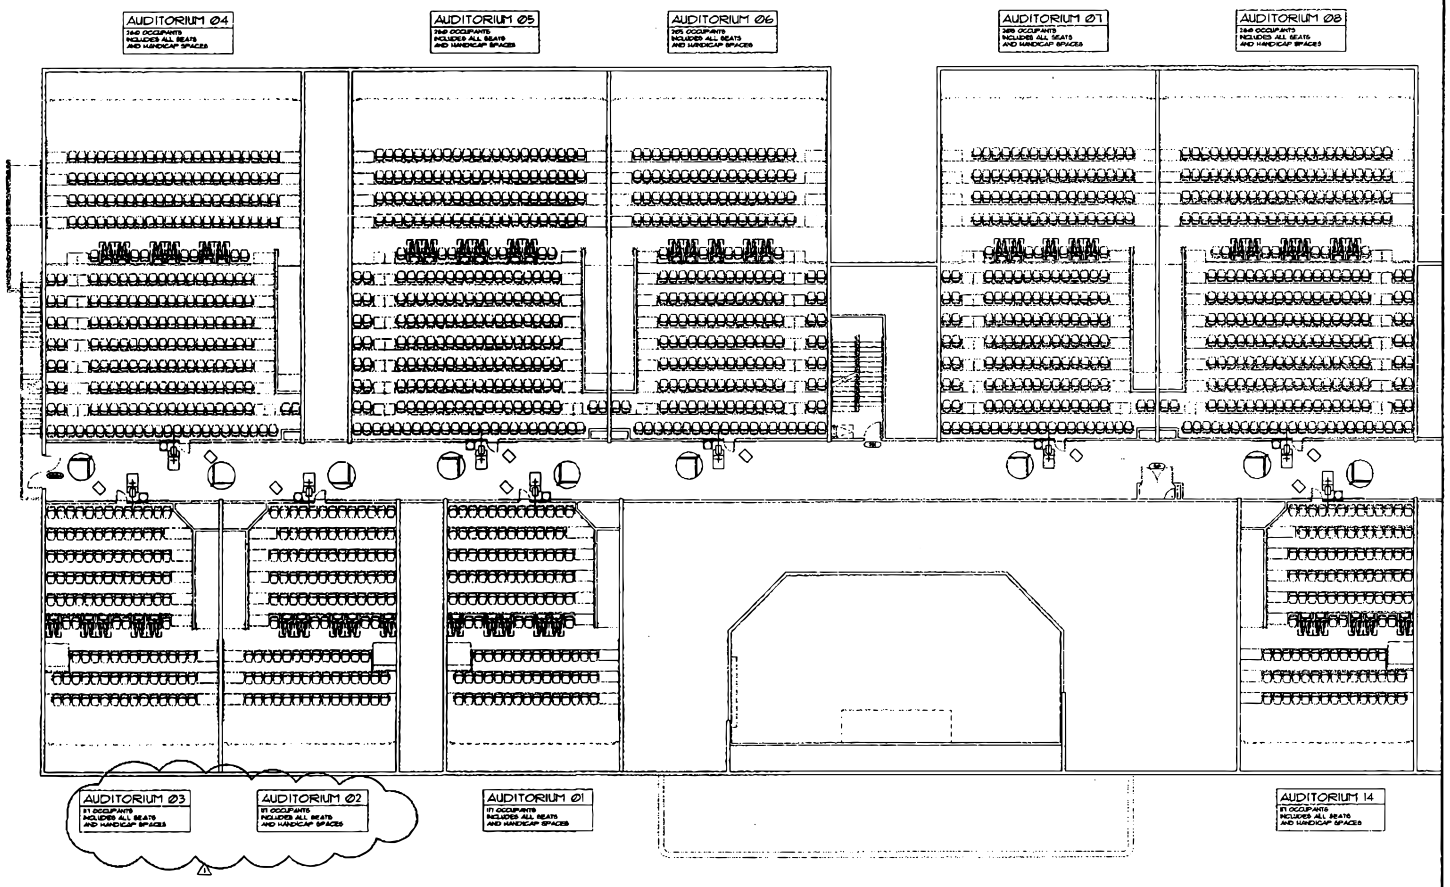

01 SEATING PLAN AREA A

1/8" = 1'-0"

WAKEFIELD BEASLEY & ASSOCIATES

ARCHITECTS INTERIORS

TEXARKANA PAVILION

TEXARKANA, TEXAS

CINEMARK

DEVELOPED BY:
MERCHANTS RESOURCE REALTY, INC.

Revisions

Date Job No.

Sheet Title
SEATING PLAN
AREA A

Sheet No.
A2.31