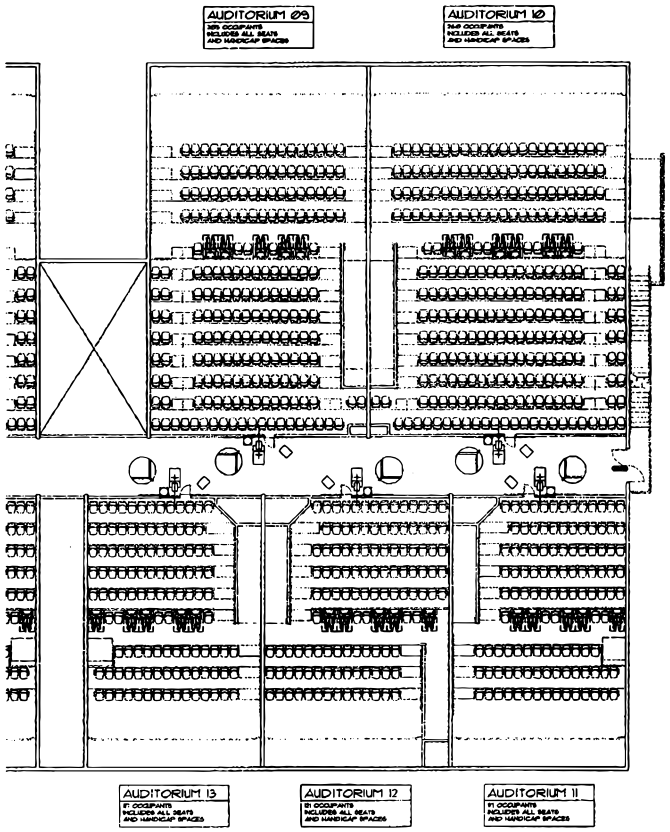

01 SEATING PLAN AREA B 1/8" = 1'-0"

WAKEFIELD BEASLEY & ASSOCIATES

ARCHITECTS INTERIORS

TEXARKANA PAVILION

TEXARKANA, TEXAS

CINEMARK

DEVELOPED BY:
MERCHANTS RESOURCE REALTY, INC.

Sheet Title
SEATING PLAN AREA B

Sheet No.
A2.32