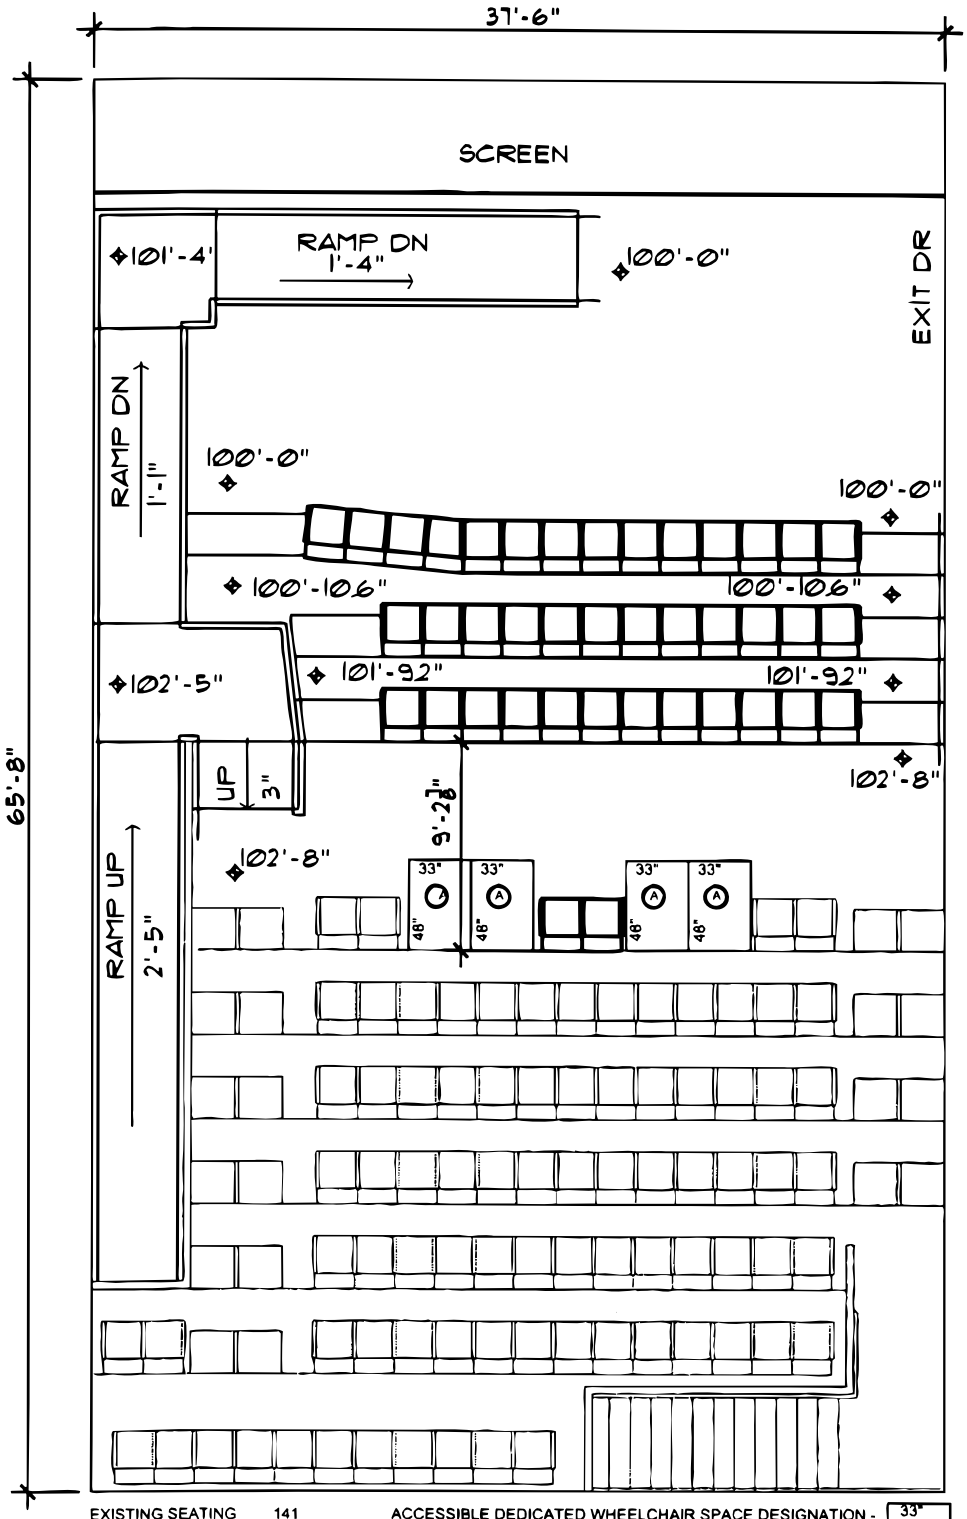

EXISTING SEATING 141
PROPOSED SEATING 126

ACCESSIBLE DEDICATED WHEELCHAIR SPACE DESIGNATION -
NOTE: BOLD LINES INDICATE PROPOSED ALTERATIONS.

SCALE: 1/8" = 1'-0"

Cinemark U.S.A., Inc.

Accessible Seating Alterations

CINEMARK LEGACY 24
Theater 19
283 Valley View
Valley View, Ohio

October 22, 2004