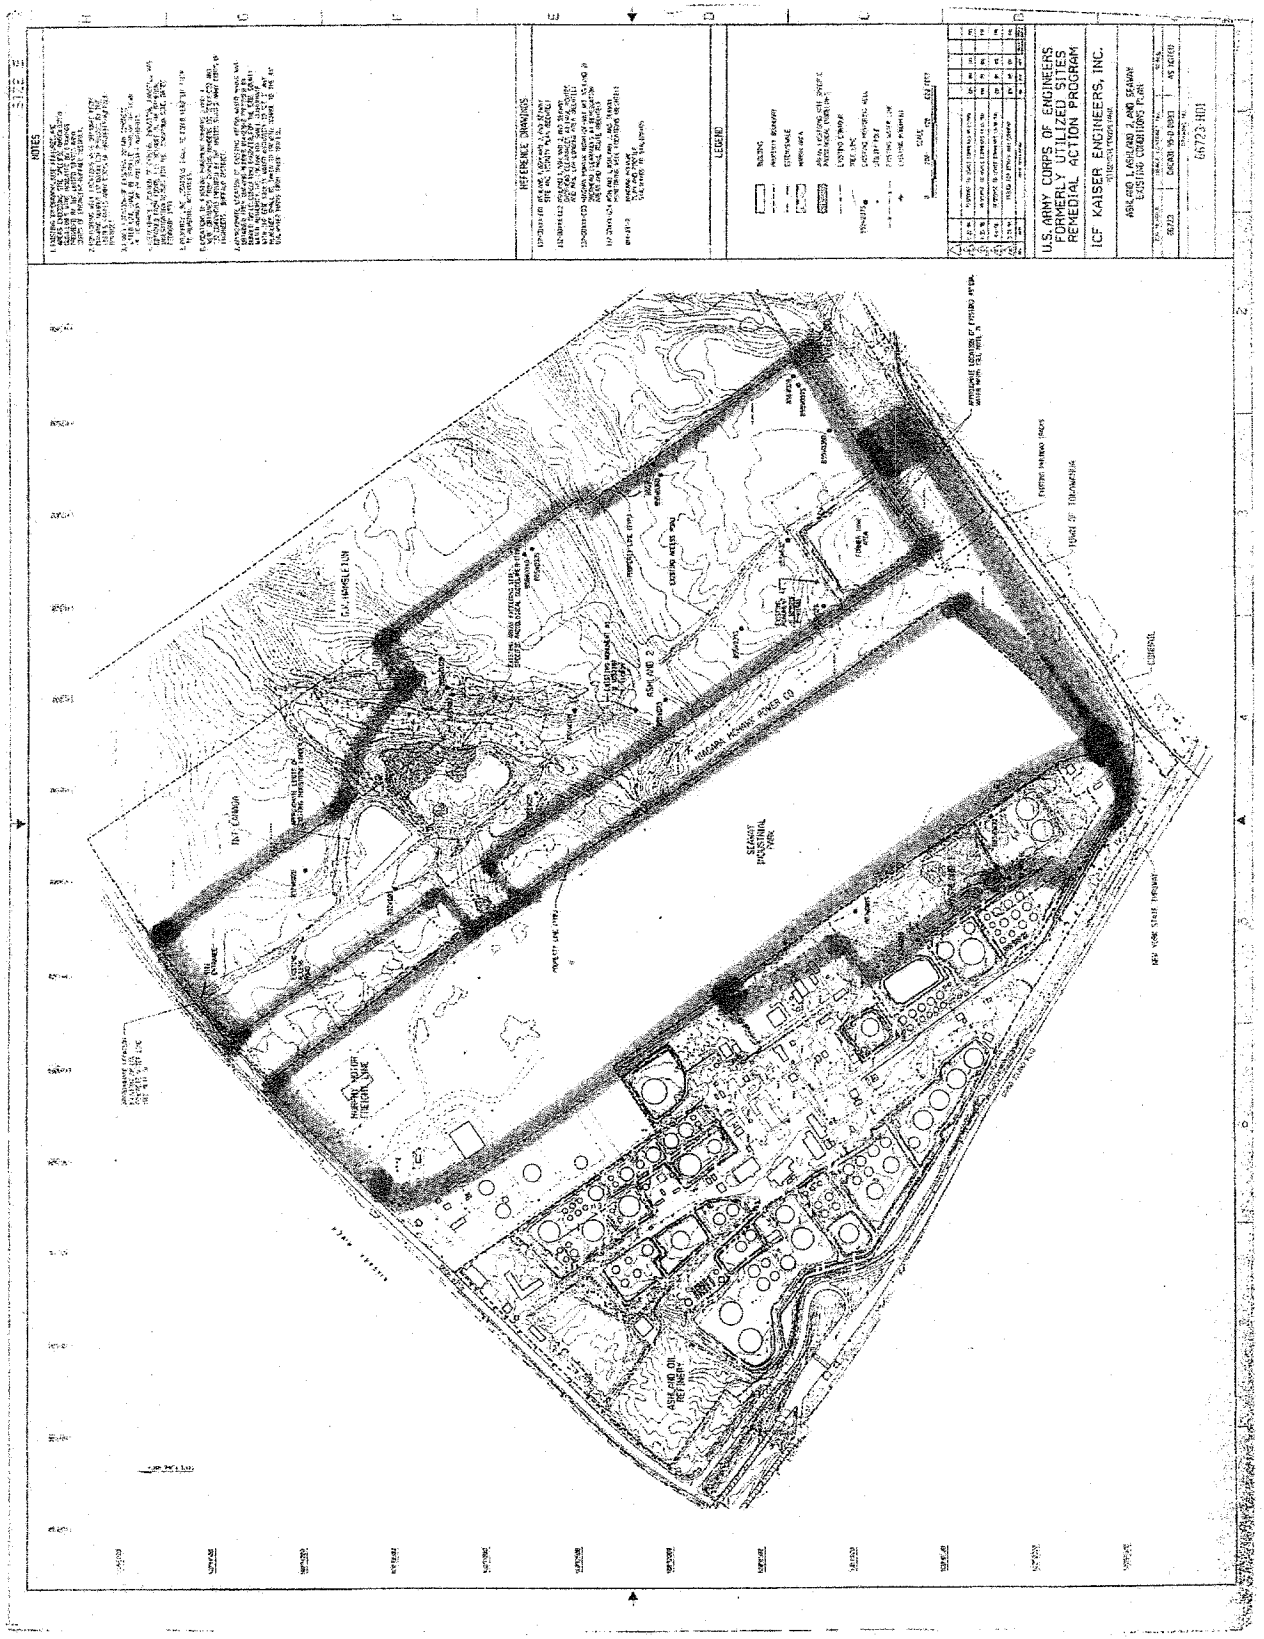

Appendix A to Consent Decree, United States of America v. Ashland Inc.
Site Map A-1

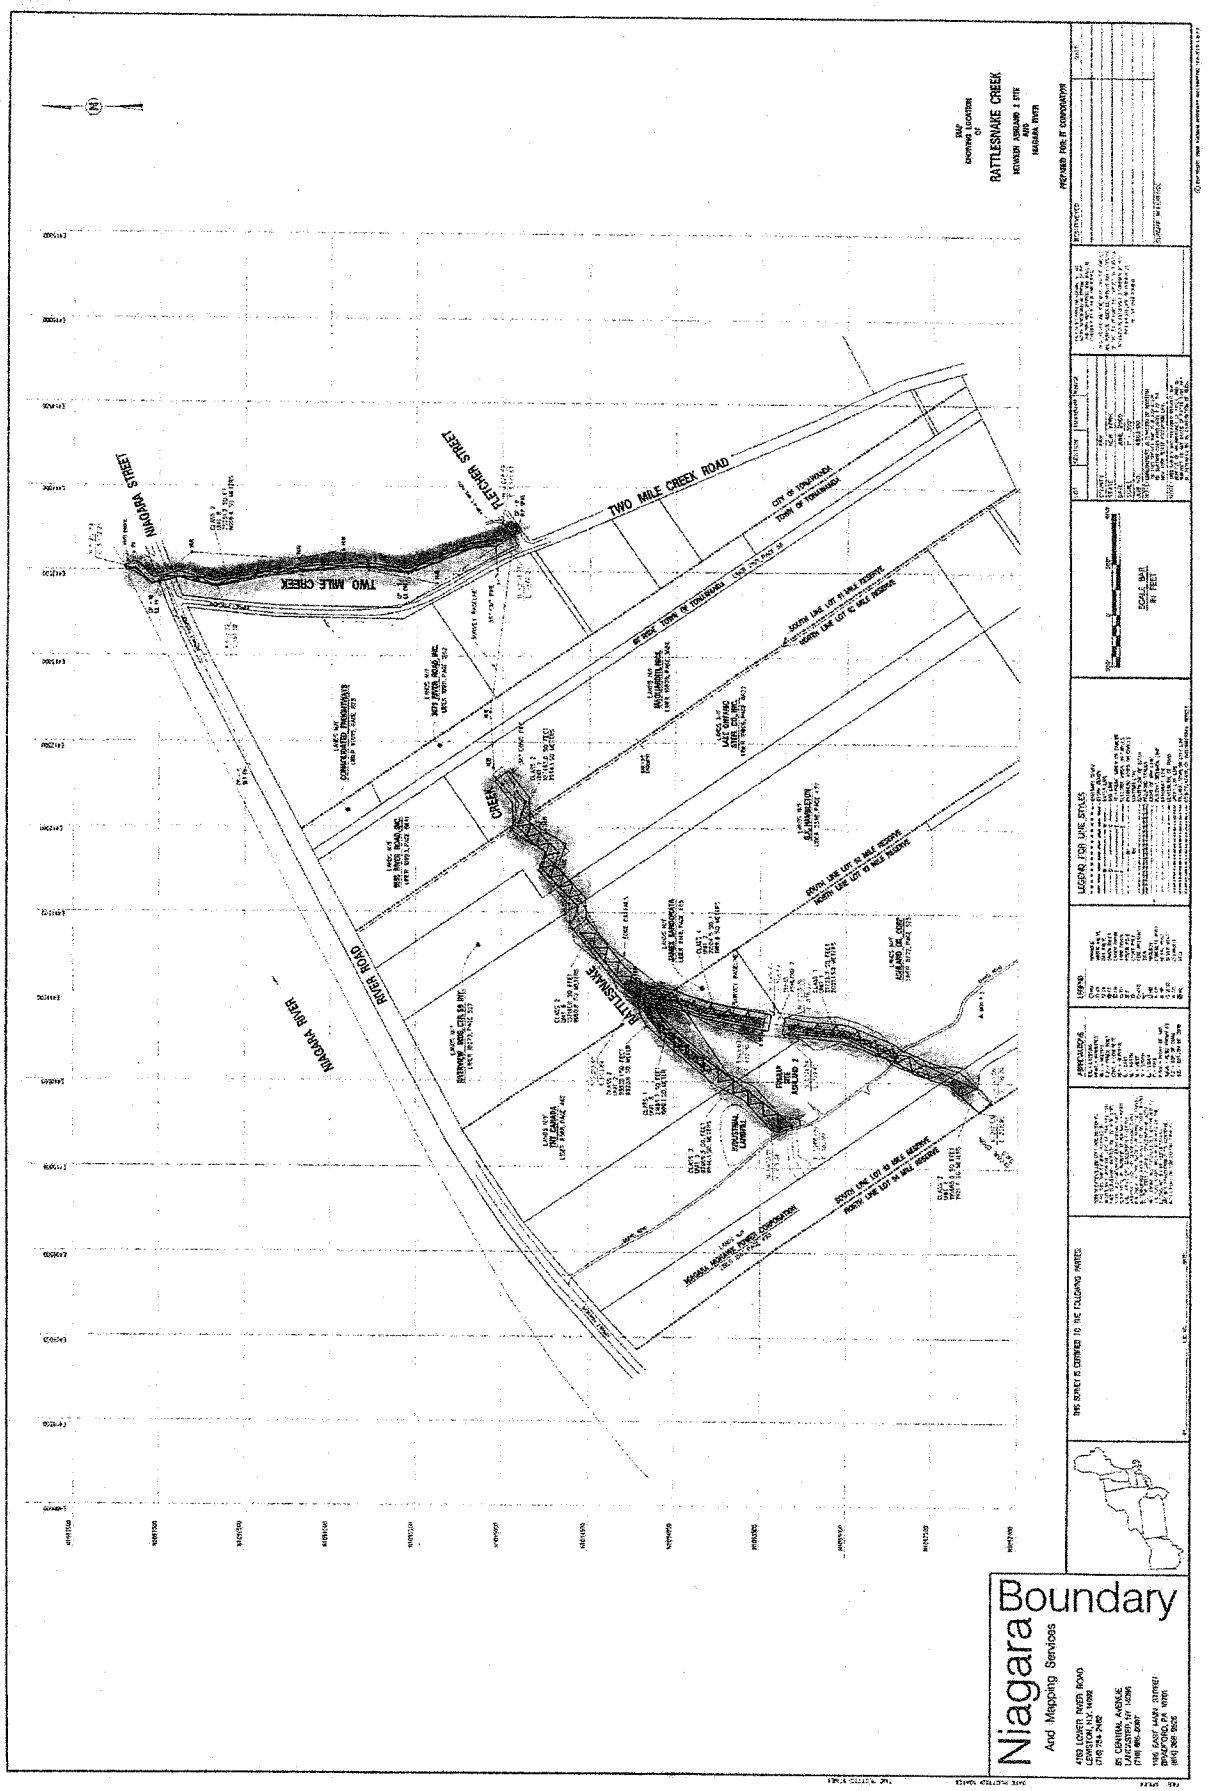

Appendix A to Consent Decree, United States of America v. Ashland Inc.
Site Map A-2