Appendix B

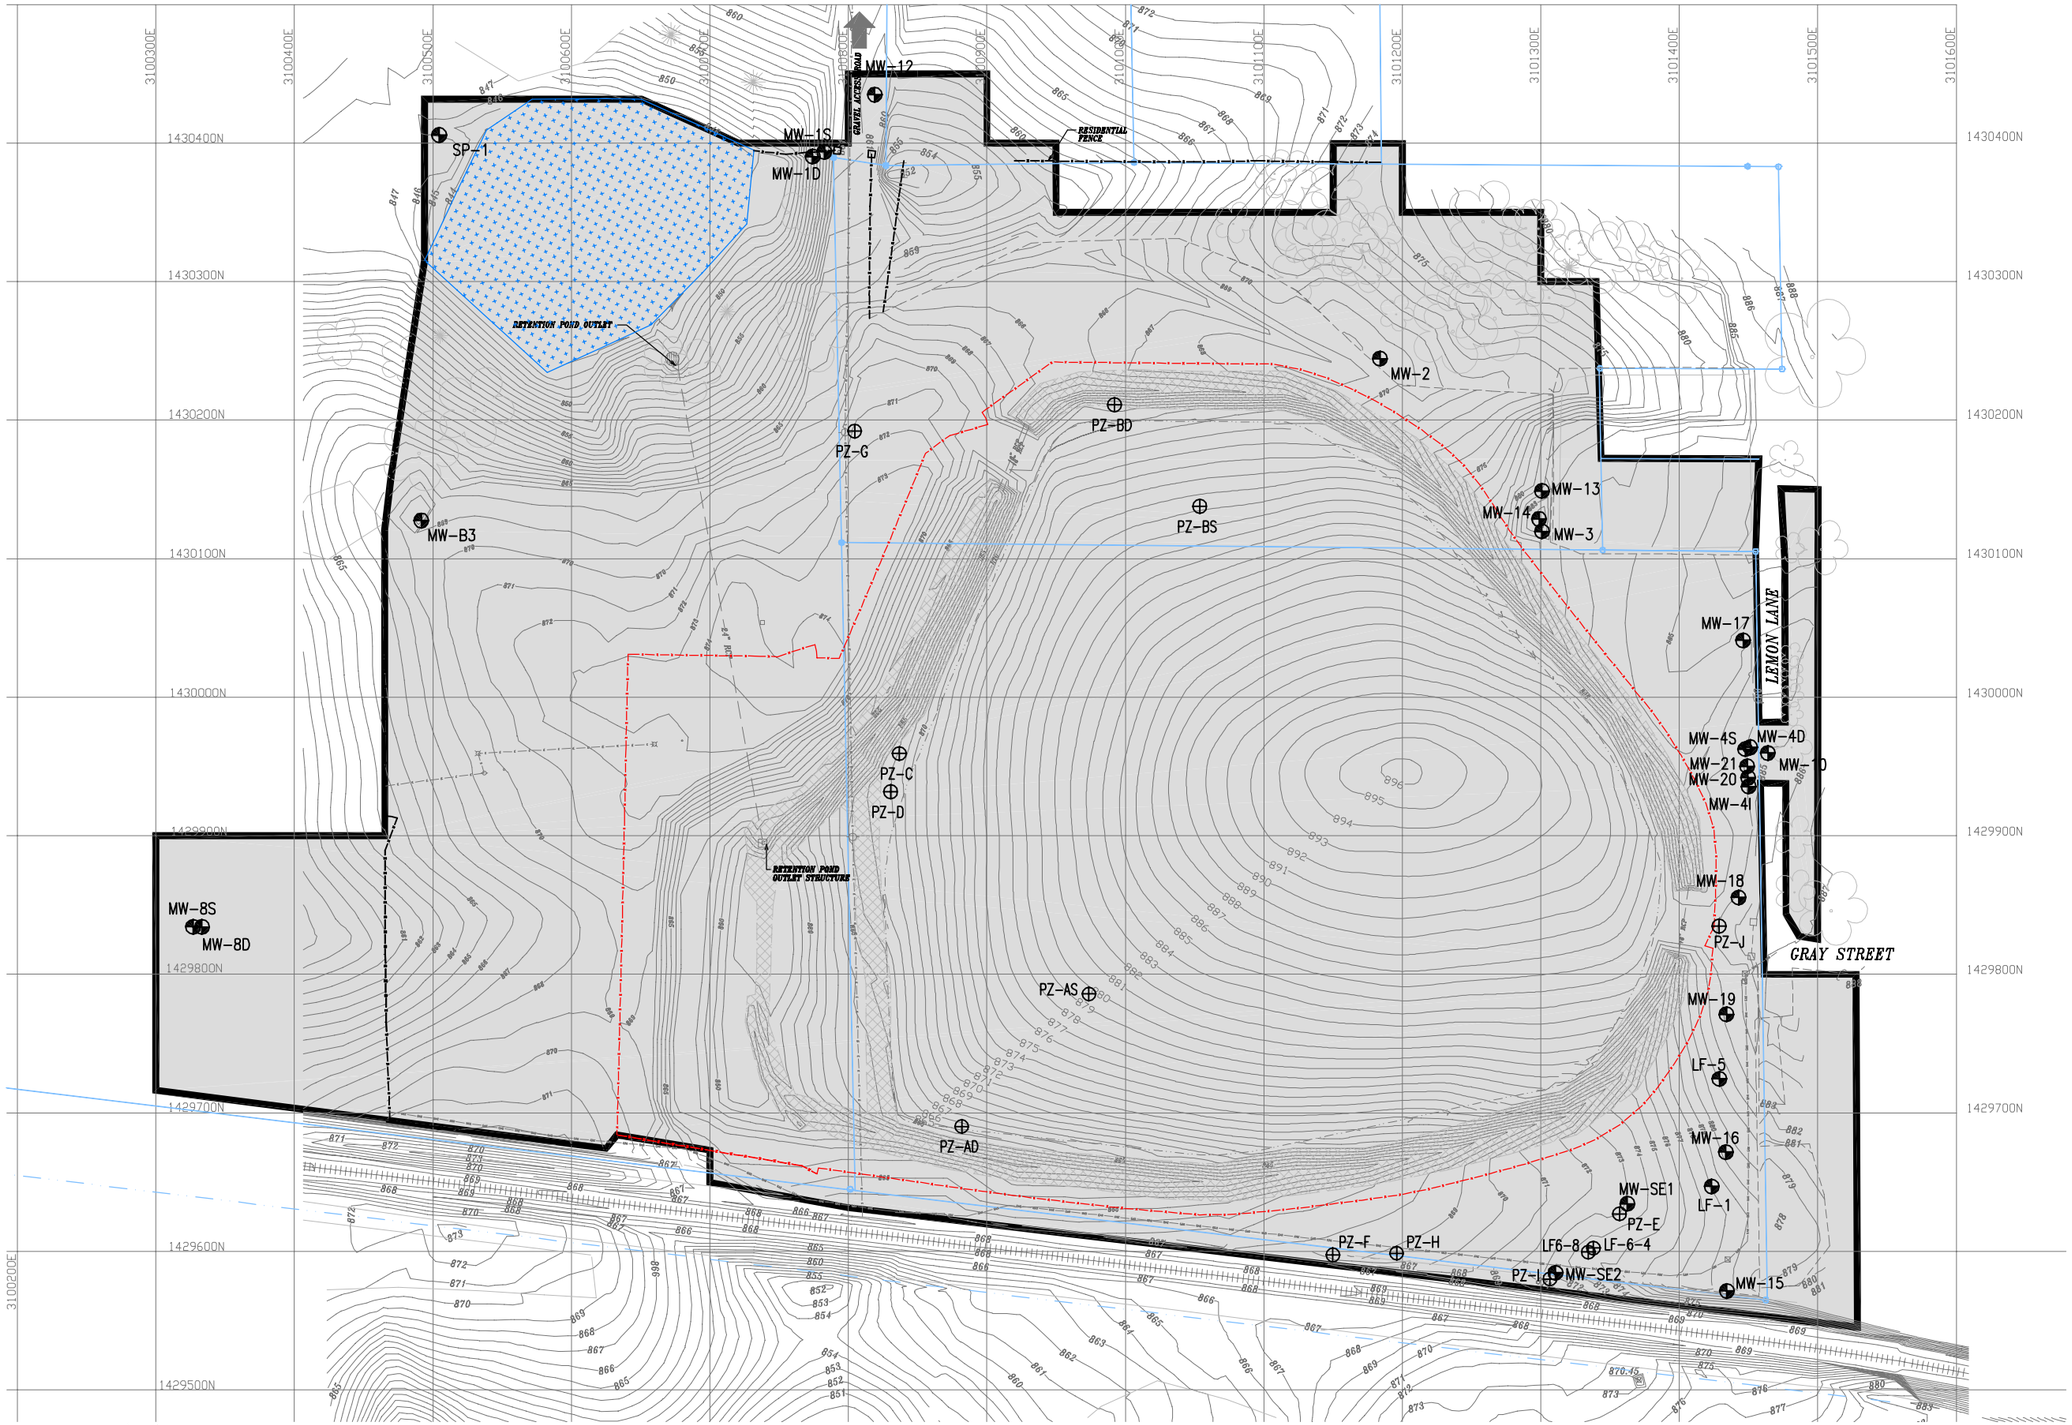

Lemon Lane Landfill.dwg Sheet (Layout1)

PSARA TECHNOLOGIES, INC.

LEGEND

- Burred RCP
- Railroad Tracks
- Limits Of Consolidation
- Overhead Electric
- Gas Line
- Property Boundary
- Landfill Perimeter Fence
- 1'contour Interval
- Geographic Site Boundary
- Monitoring well
- Piezometer Location
- Sinkhole Pond

Note: Property boundaries taken from Figure 1, Lemon Lane Landfill Boundary and Topographic Survey, dated January 21, 2000 by Smith Neubecker & Associates, Inc.

CBS Corporation

Geographic Site Boundary
of Lemon Lane Landfill
Appendix B, Sheet 1 of 2
Lemon Lane Landfill Area

Drawn By:	Date:	Scale:
RLR	10/24/07	1"=50'

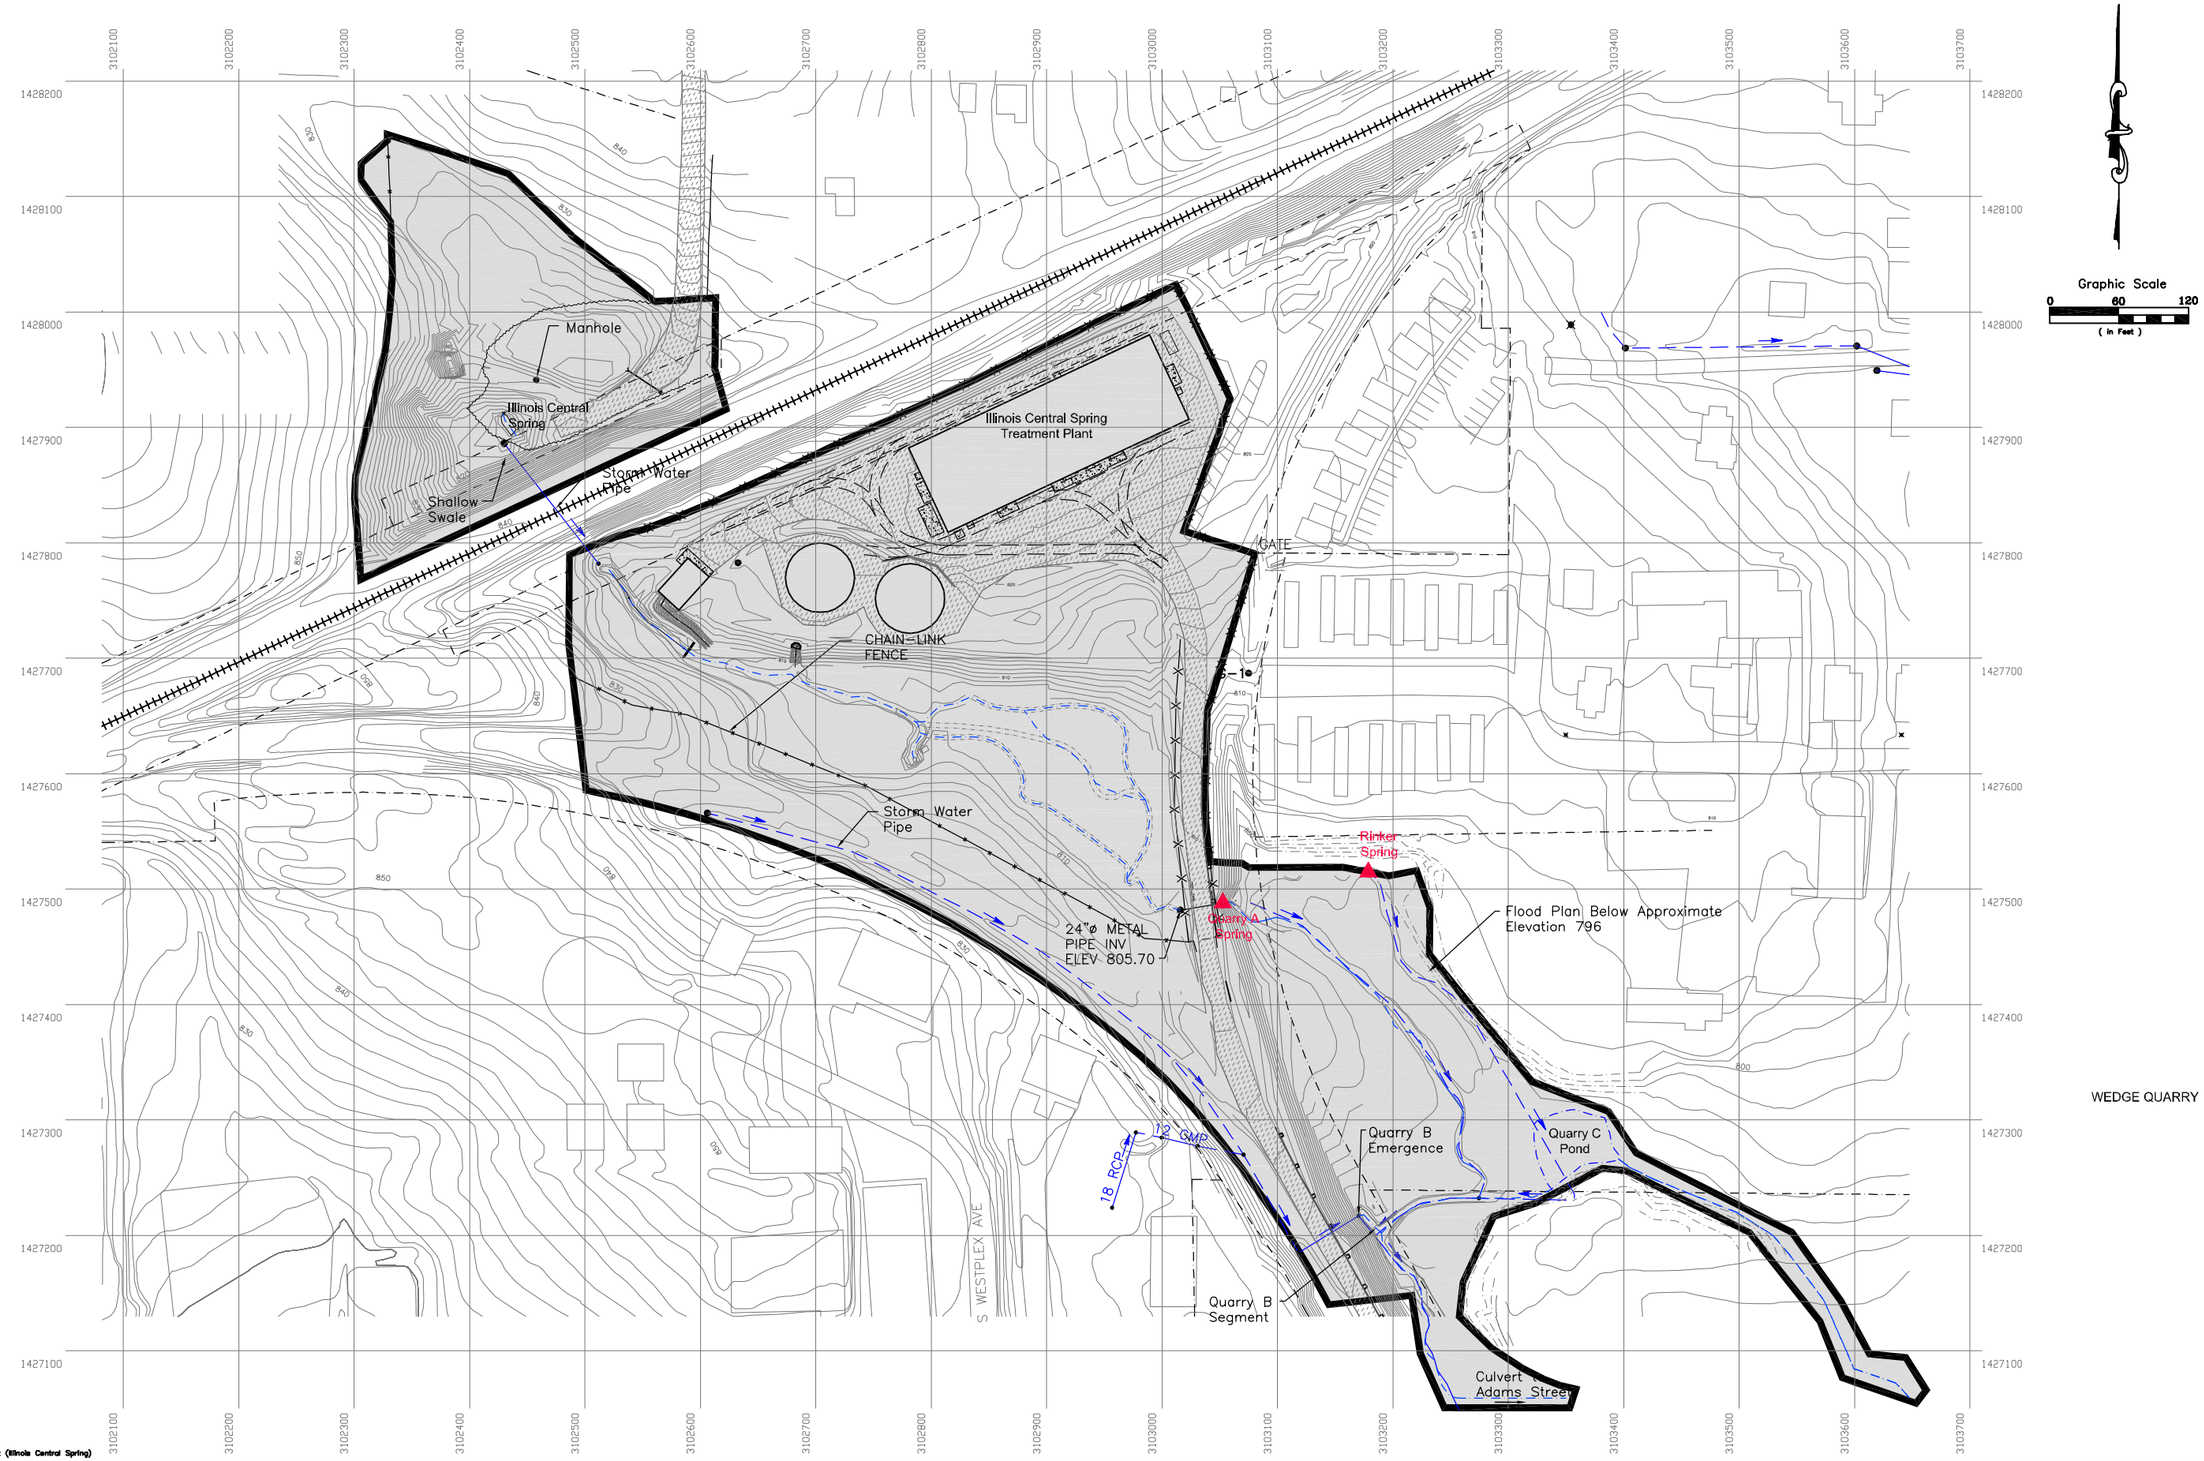

Illinois Central Spring.dwg Sheet (Illinois Central Spring)

PSARA TECHNOLOGIES, INC.

LEGEND

- Geographic Site Boundary
- Contour Interval 2.0 feet
- Shallow Surface Stream Channel
- Spring

Note: Boundaries based on the "Illinois Central Spring: FIELDS Analysis" Report dated 20 October 2005.

CBS Corporation

Geographic Site Boundary
of Lemon Lane Landfill
Appendix B, Sheet 2 of 2
Illinois Central Spring Area

Drawn By:	Date:	Scale:
RLR	10/24/07	1"=60'