Appendix C

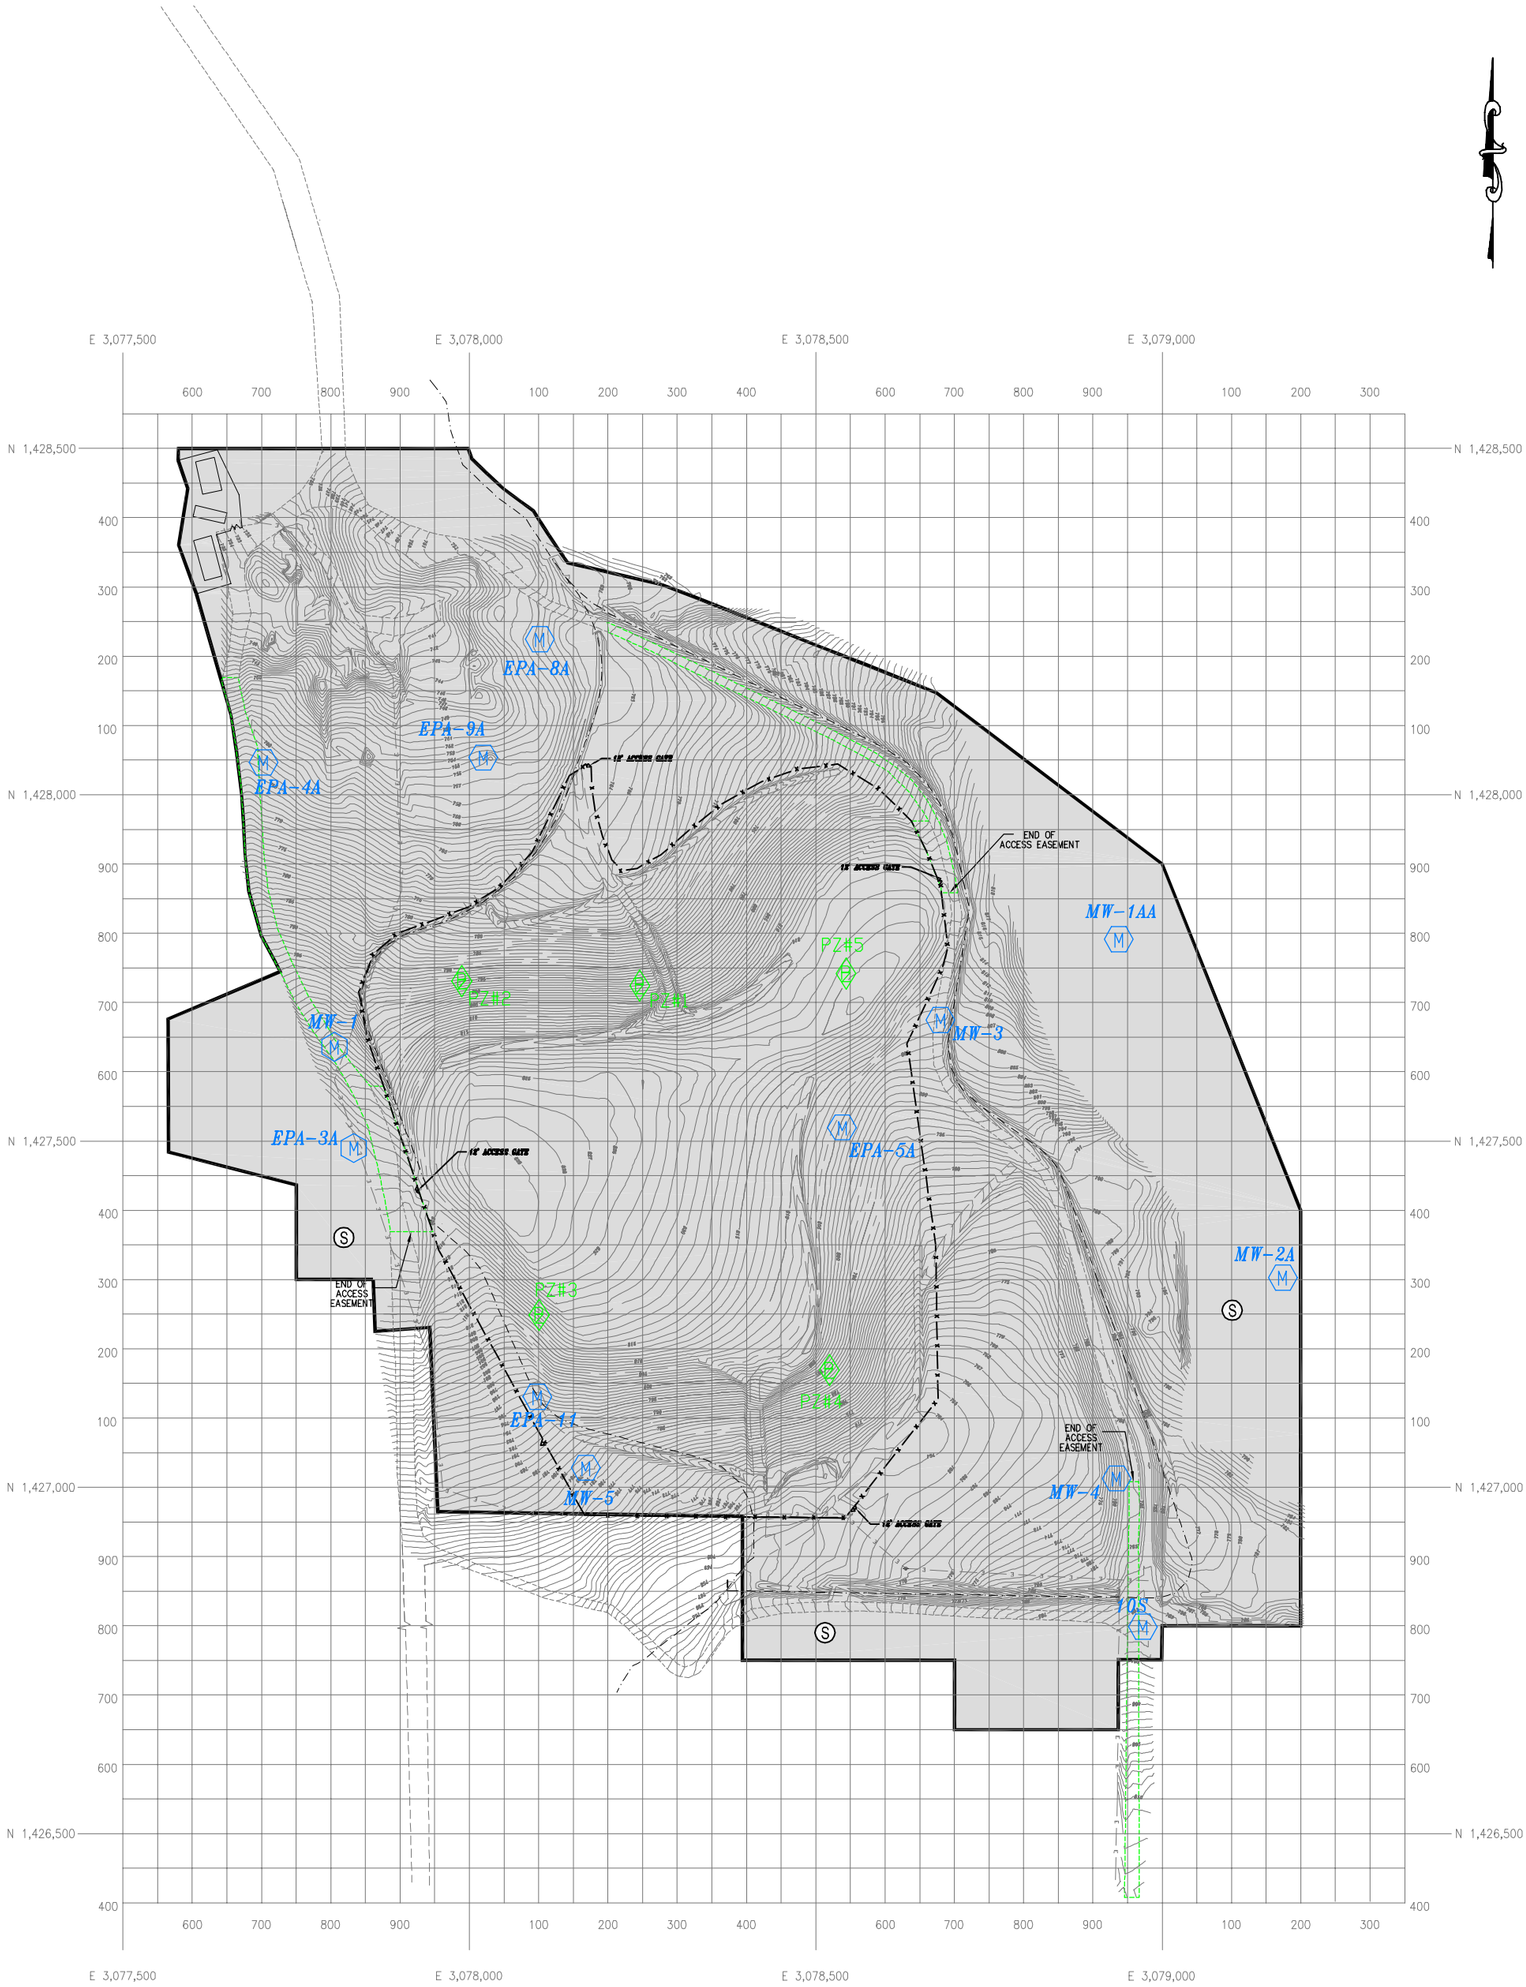

Graphic Scale

0 100 200

(in Feet)

Neal's Landfill.dwg

PSARA TECHNOLOGIES, INC.

LEGEND

- Access Easement
- Fence around Restricted Area
- Overhead Electric Line
- Ditch
- Geographic Site Boundary
- Sink Hole
- MW-5 Monitoring Well Locations
- PZ#3 Piezometer Locations

CBS Corporation

Geographic Site Boundary
of Neal's Landfill
Appendix C, Sheet 1 of 2
Neal's Landfill Area

Drawn By:	Date:	Scale:
RLR	10/24/07	1"=100'

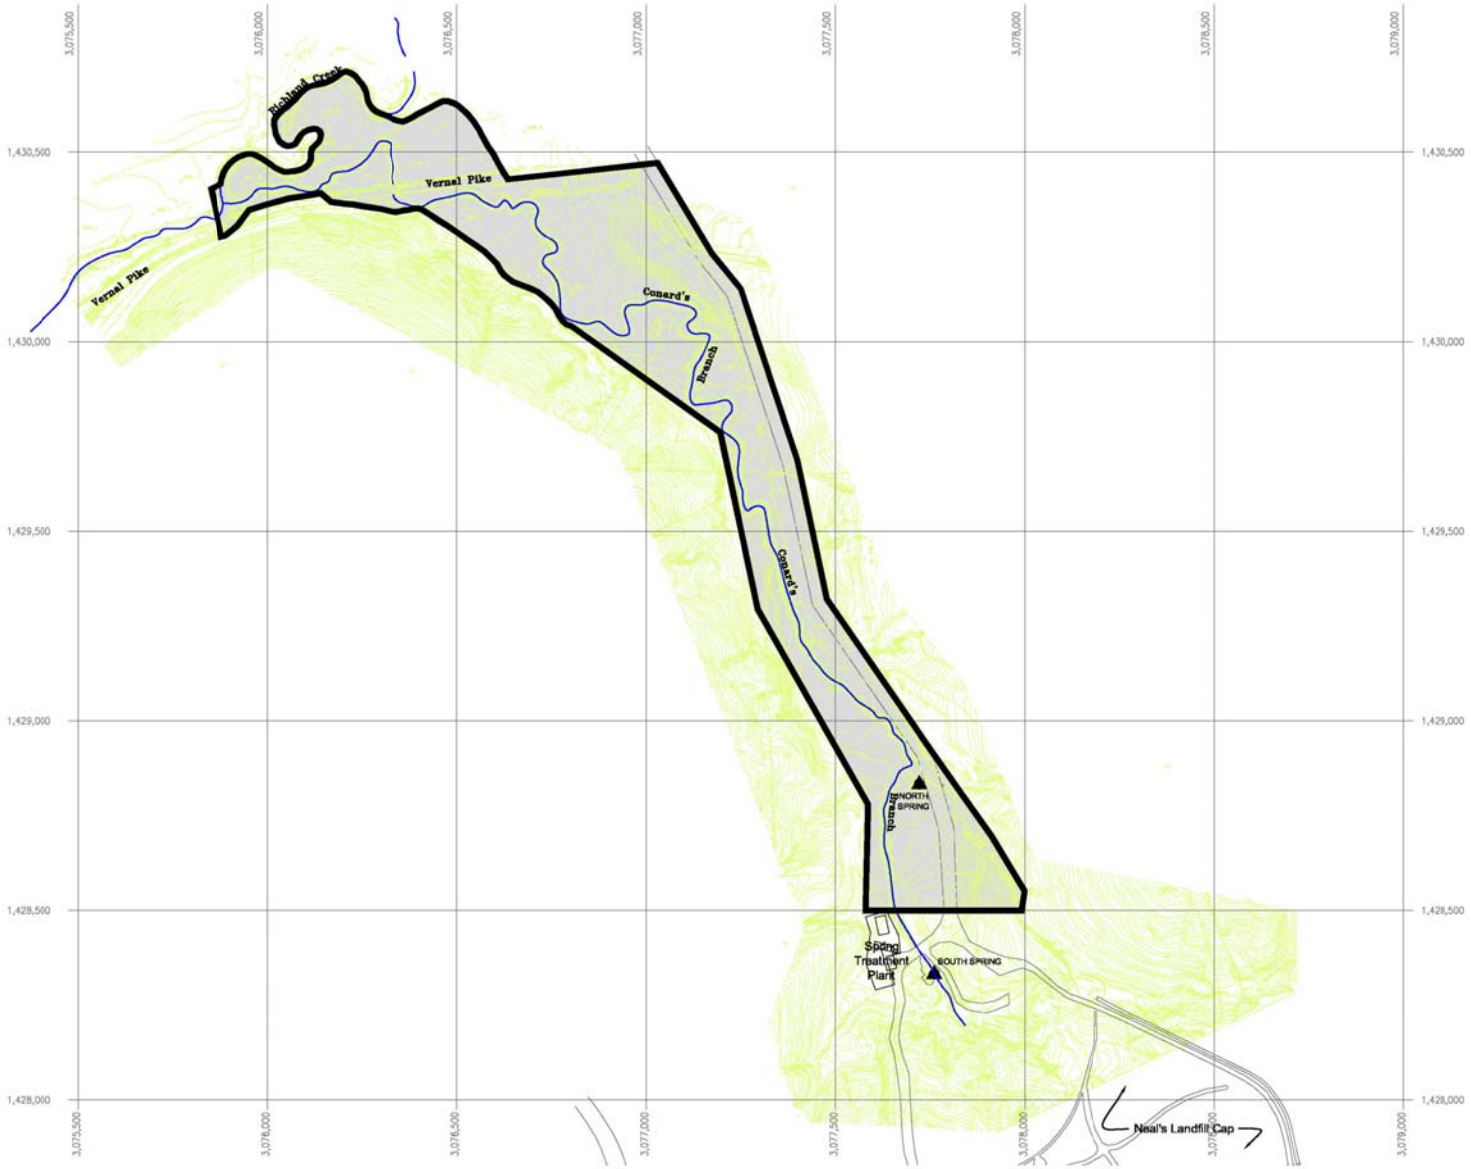

Graphic Scale

0 150 300

(in feet)

Conard's Branch.dwg Sheet (Fig 1)

PSARA TECHNOLOGIES, INC.

LEGEND

Geographic Site Boundary

Stream

Spring

Source: Topographic Contours form Mid-State Engineering Topo Map (1985).

CBS Corporation

Geographic Site Boundary
of Neal's Landfill
Appendix C, Sheet 2 of 2
Conard's Branch Area

Drawn By:	Date:	Scale:
RLR	10/24/07	1"=150'