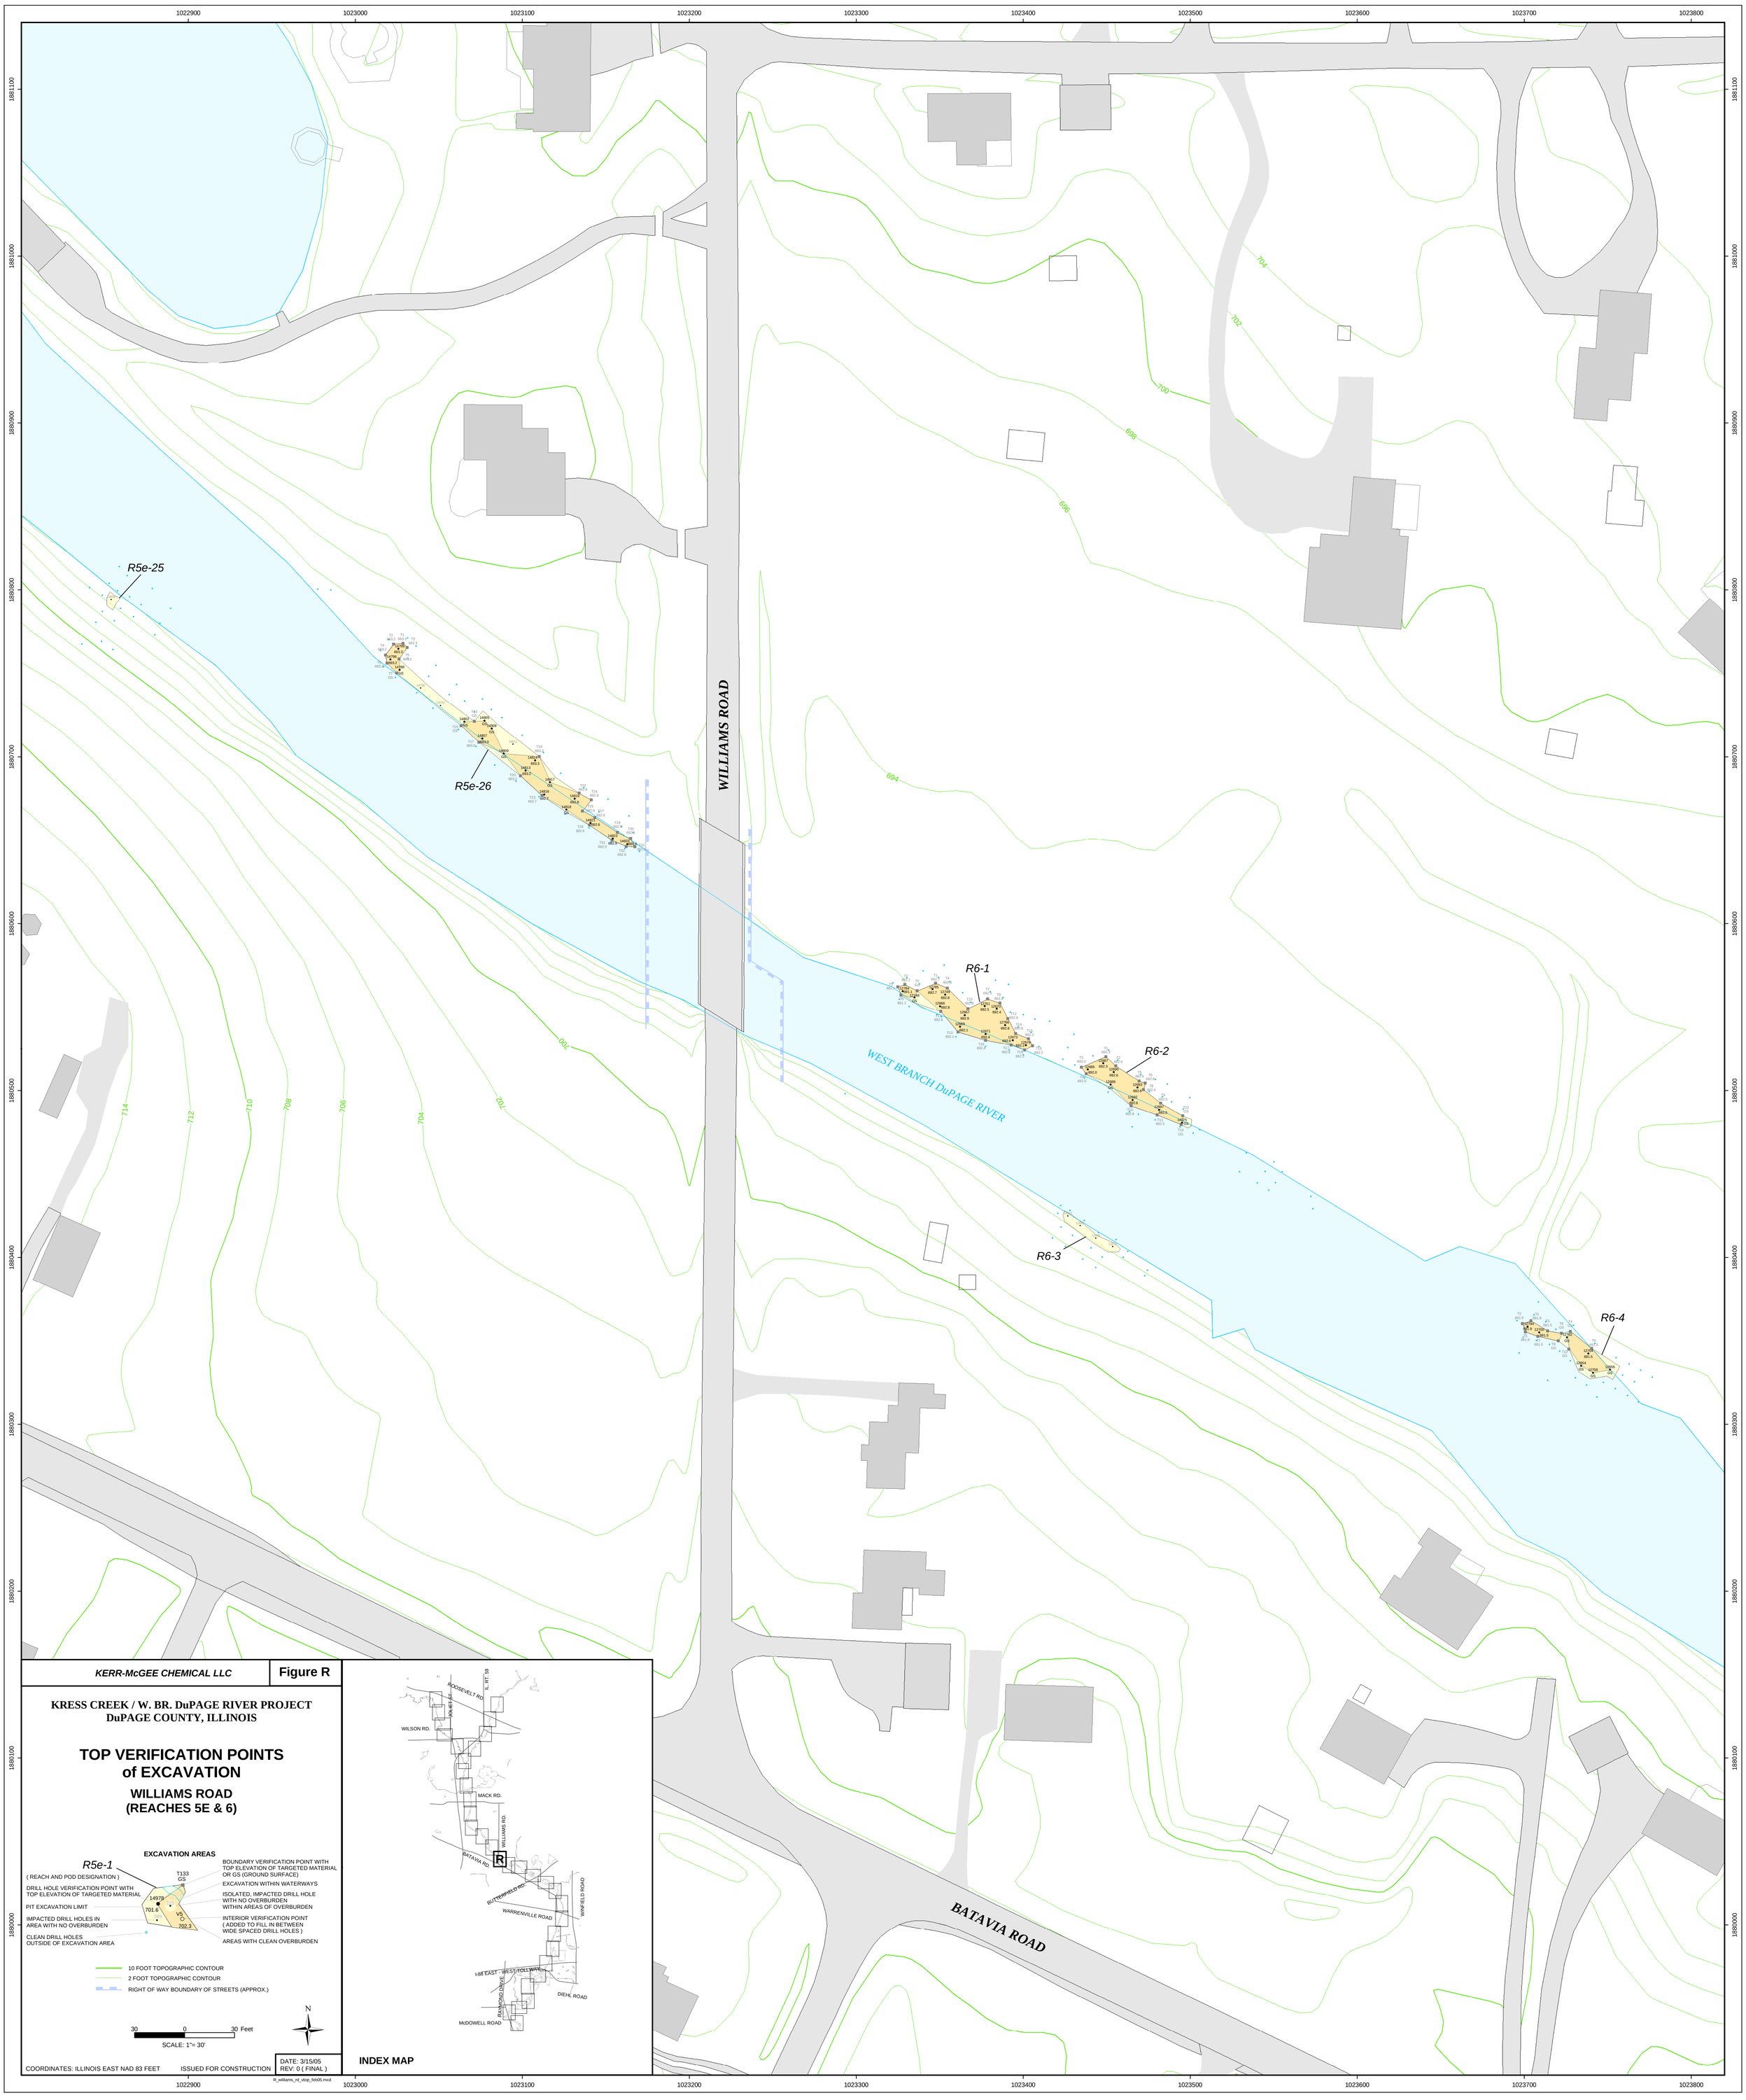
R5e-25
R5e-26
WILLIAMS ROAD
R6-1
R6-2
R6-3
R6-4
WEST BRANCH DuPAGE RIVER
BATAVIA ROAD
KERR-McGEE CHEMICAL LLC
Figure R
KRESS CREEK / W. BR. DuPAGE RIVER PROJECT
DuPAGE COUNTY, ILLINOIS
TOP VERIFICATION POINTS
of EXCAVATION
WILLIAMS ROAD
(REACHES 5E & 6)
EXCAVATION AREAS
R5e-1
(REACH AND POD DESIGNATION)
DRILL HOLE VERIFICATION POINT WITH TOP ELEVATION OF TARGETED MATERIAL
PIT EXCAVATION LIMIT
IMPACTED DRILL HOLES IN AREA WITH NO OVERBURDEN
CLEAN DRILL HOLES OUTSIDE OF EXCAVATION AREA
BOUNDARY VERIFICATION POINT WITH TOP ELEVATION OF TARGETED MATERIAL OR GS (GROUND SURFACE)
EXCAVATION WITHIN WATERWAYS
ISOLATED, IMPACTED DRILL HOLE WITH NO OVERBURDEN WITHIN AREAS OF OVERBURDEN
INTERIOR VERIFICATION POINT (ADDED TO FILL IN BETWEEN WIDE SPACED DRILL HOLES)
AREAS WITH CLEAN OVERBURDEN
10 FOOT TOPOGRAPHIC CONTOUR
2 FOOT TOPOGRAPHIC CONTOUR
RIGHT OF WAY BOUNDARY OF STREETS (APPROX.)
SCALE: 1"= 30'
COORDINATES: ILLINOIS EAST NAD 83 FEET
ISSUED FOR CONSTRUCTION
DATE: 3/15/05
REV: 0 (FINAL)
INDEX MAP
ROOSEVELT RD.
WILSON RD.
MACK RD.
BATAVIA RD.
BUTTERFIELD RD.
WARRENVILLE ROAD
WINFIELD ROAD
I-88 EAST - WEST TOLLWAY
DIEHL ROAD
McDOWELL ROAD