P_4 Production, LLC

BALLARD RD/RA

BALLARD SITE MAP

FIGURE 1

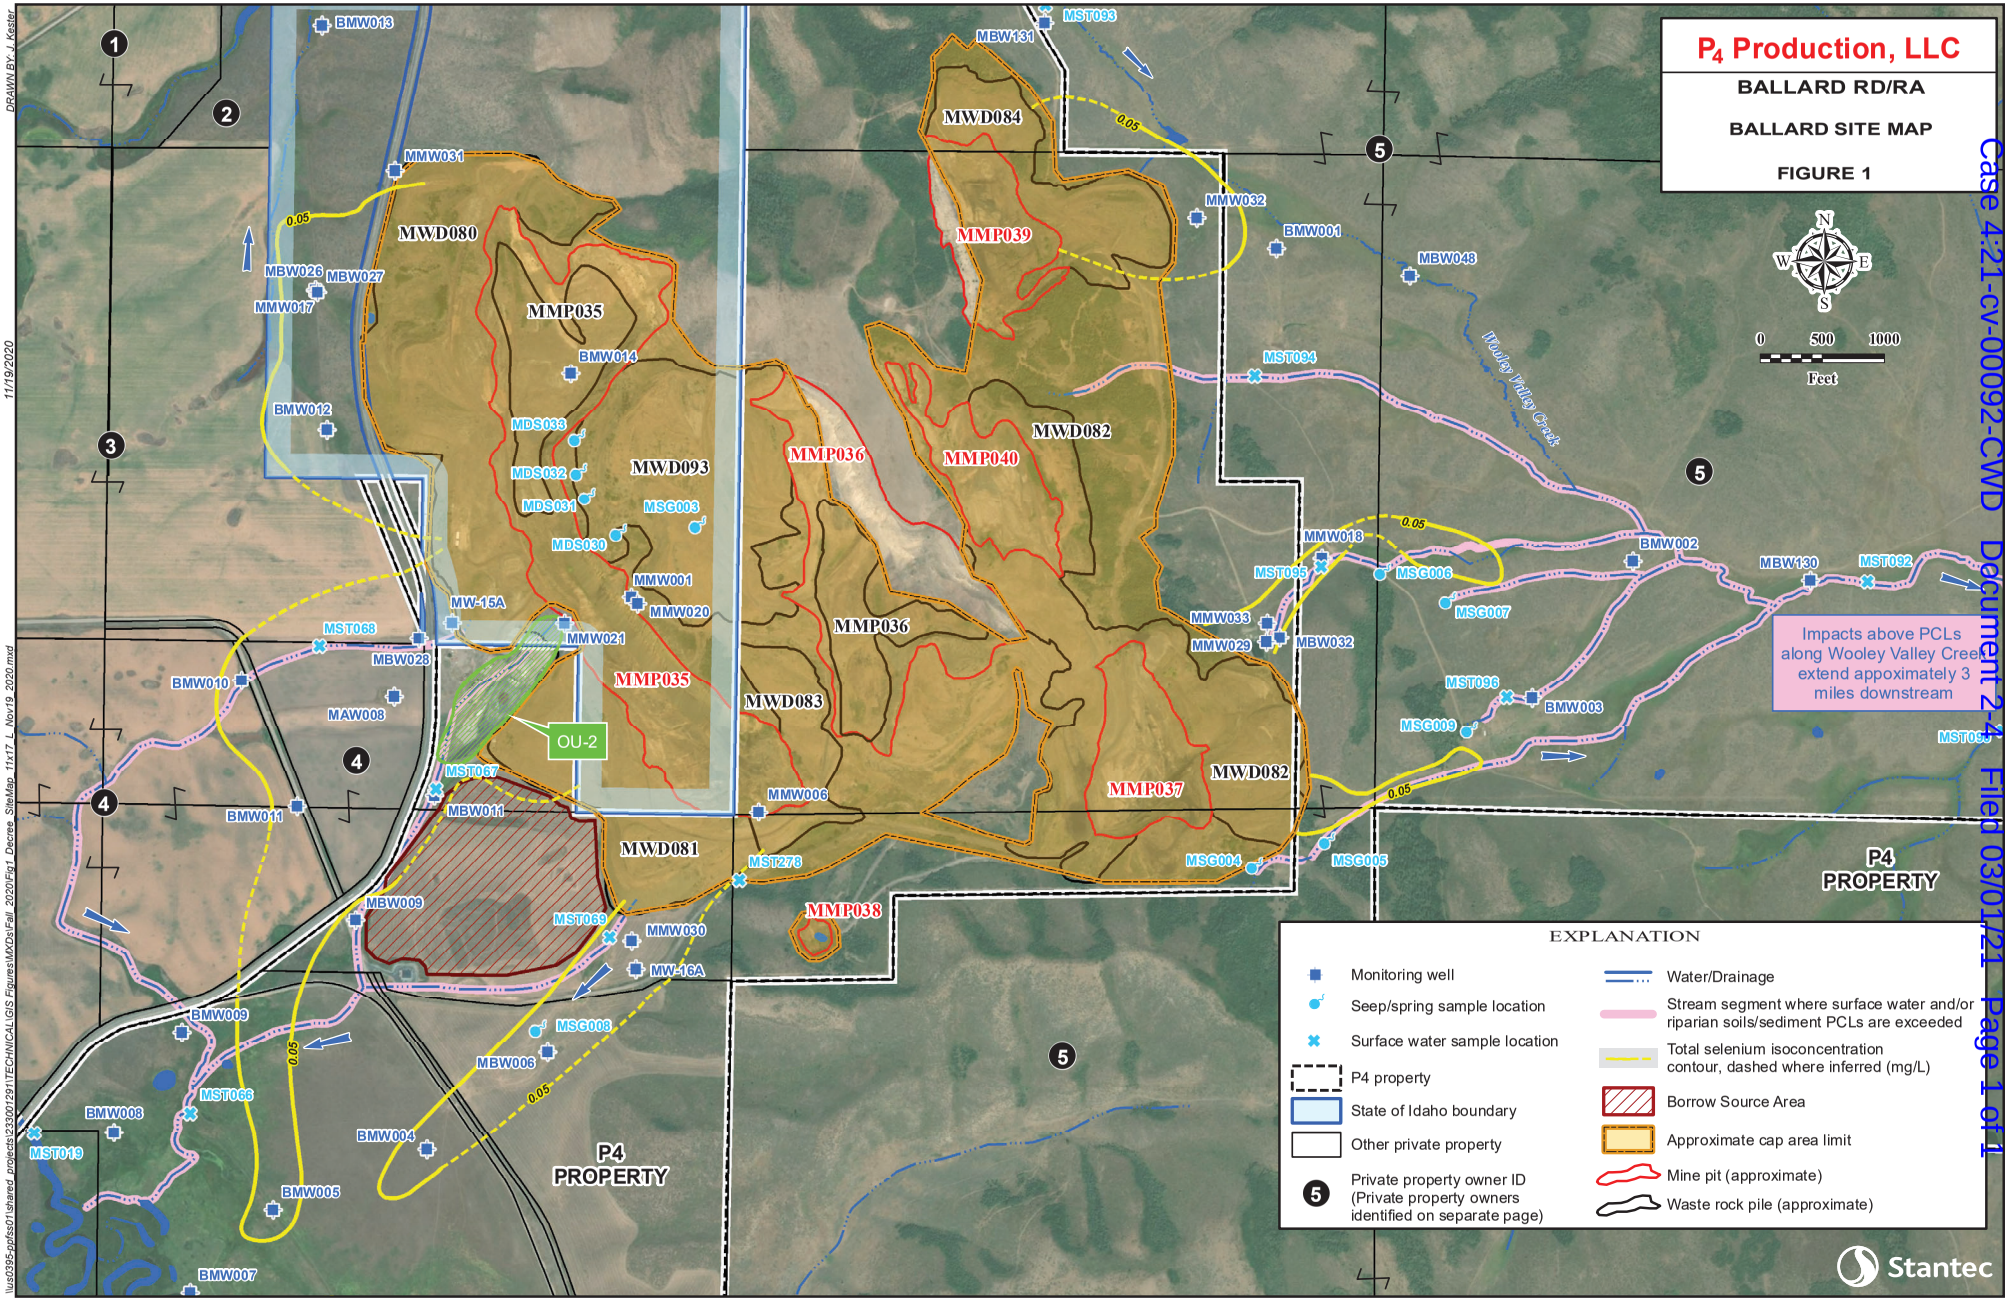

DRAWN BY: J. Kester

11/19/2020

\\us0395-ppfss01\shared_projects\233001291\TECHNICAL\GIS Figures\MXDs\Fall_2020\Fig1_Decree_SiteMap_11x17_L_Nov19_2020.mxd